


- Extent of Application
- Extent of Applicant Ownership



100m
Scale Bar 1:1250

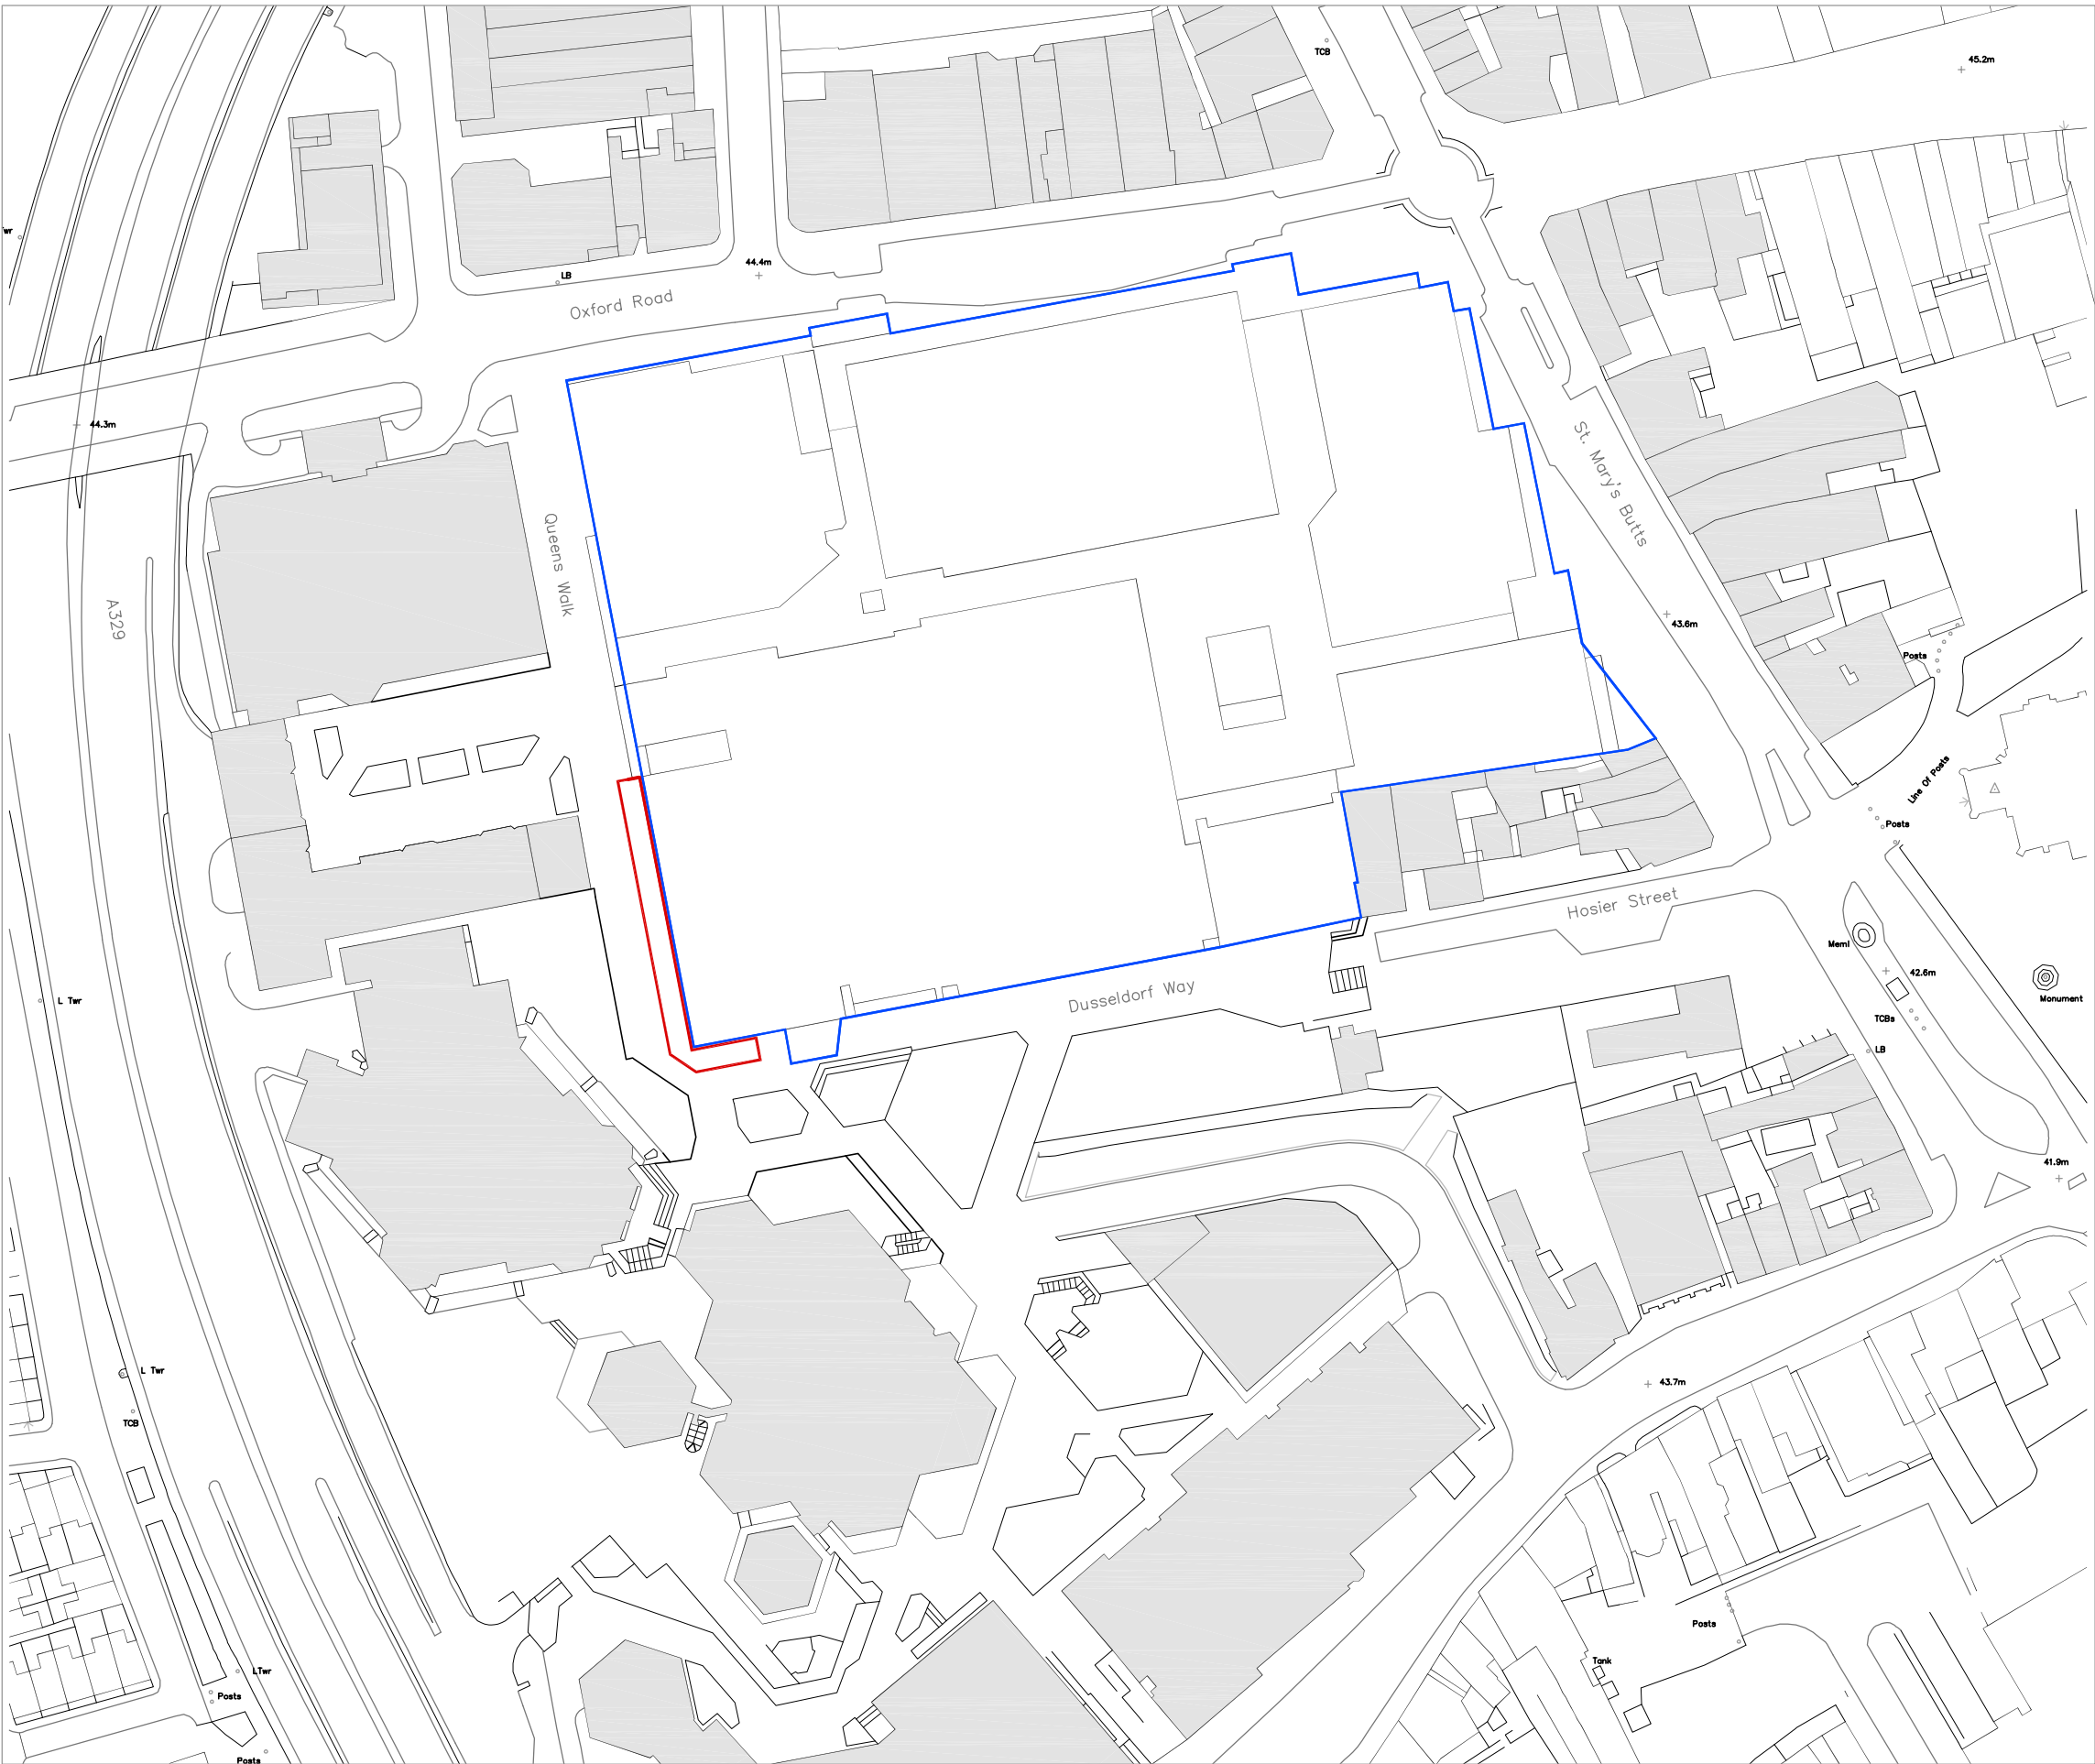

Site Location Plan
Scale 1:1250

01.	18.06.17	Extent of application revised	PT
REV	DATE	NOTES	

Client

INCEPTION (READING) SARL

Project

BROAD STREET MALL
READING

Drawing Title

QUEENS WALK PUBLIC REALM
SITE LOCATION PLAN

Drawn	Checked	Paper Size	Scale	Date
AG	CMc	A3	1:1250	APR 2017
Project No.	Drawing No.	Revision		
15116	330	01		

**CORSTORPHINE
+WRIGHT
ARCHITECTS**

Brook Hall ■ Brook Street ■ Warwick ■ CV34 4BL
t 01926 658444 ■ www.corstorphine-wright.com