


Existing South facing elevation

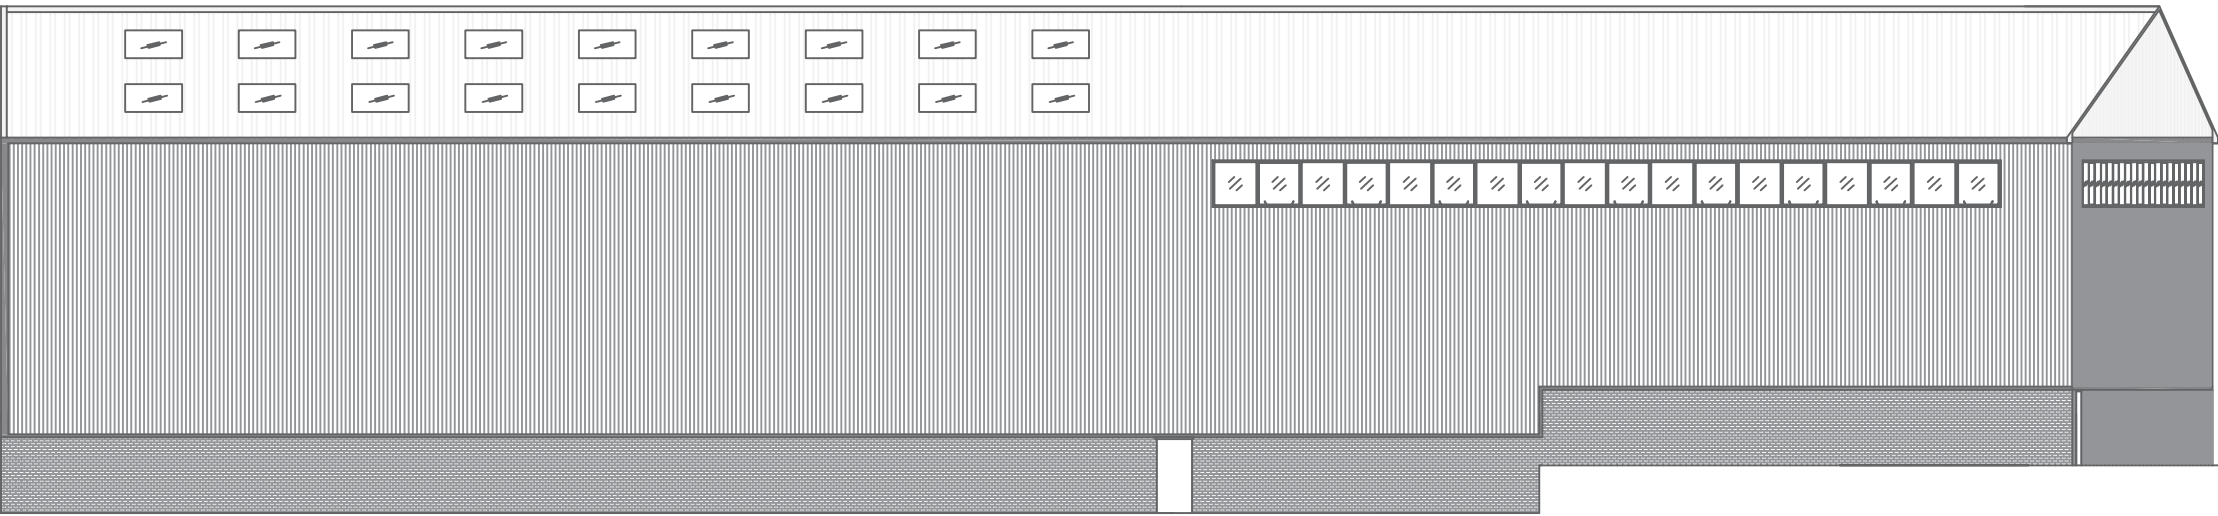

LEGEND	
	Red Brick
	Silver cladding with Graphite Grey contrasting features
	White roof cladding
	UPVC windows & doors - Graphite Grey, Ral 9016 or similar
	Roller Shutters - RAL 9016 or similar

CLIENT	The White Partnership				
SITE	Darwin Road Reading				
DRG TITLE	South Facing elevations				
DRG NO.	08	SCALE	1:200@A3		
DATE	03-10-17	DRAWN BY	GL		
REVISION					