
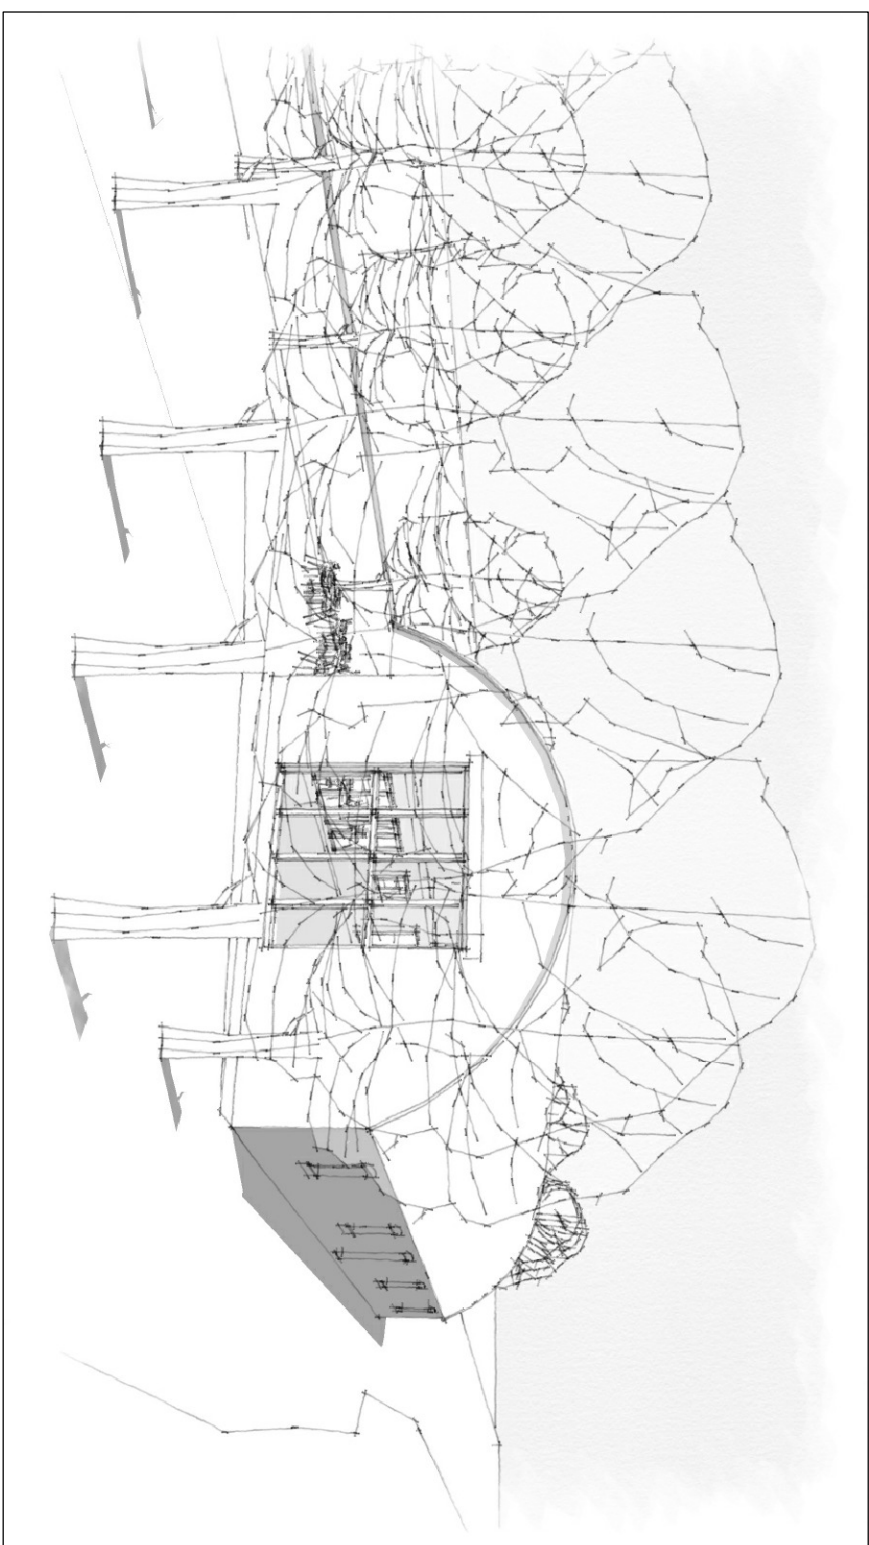
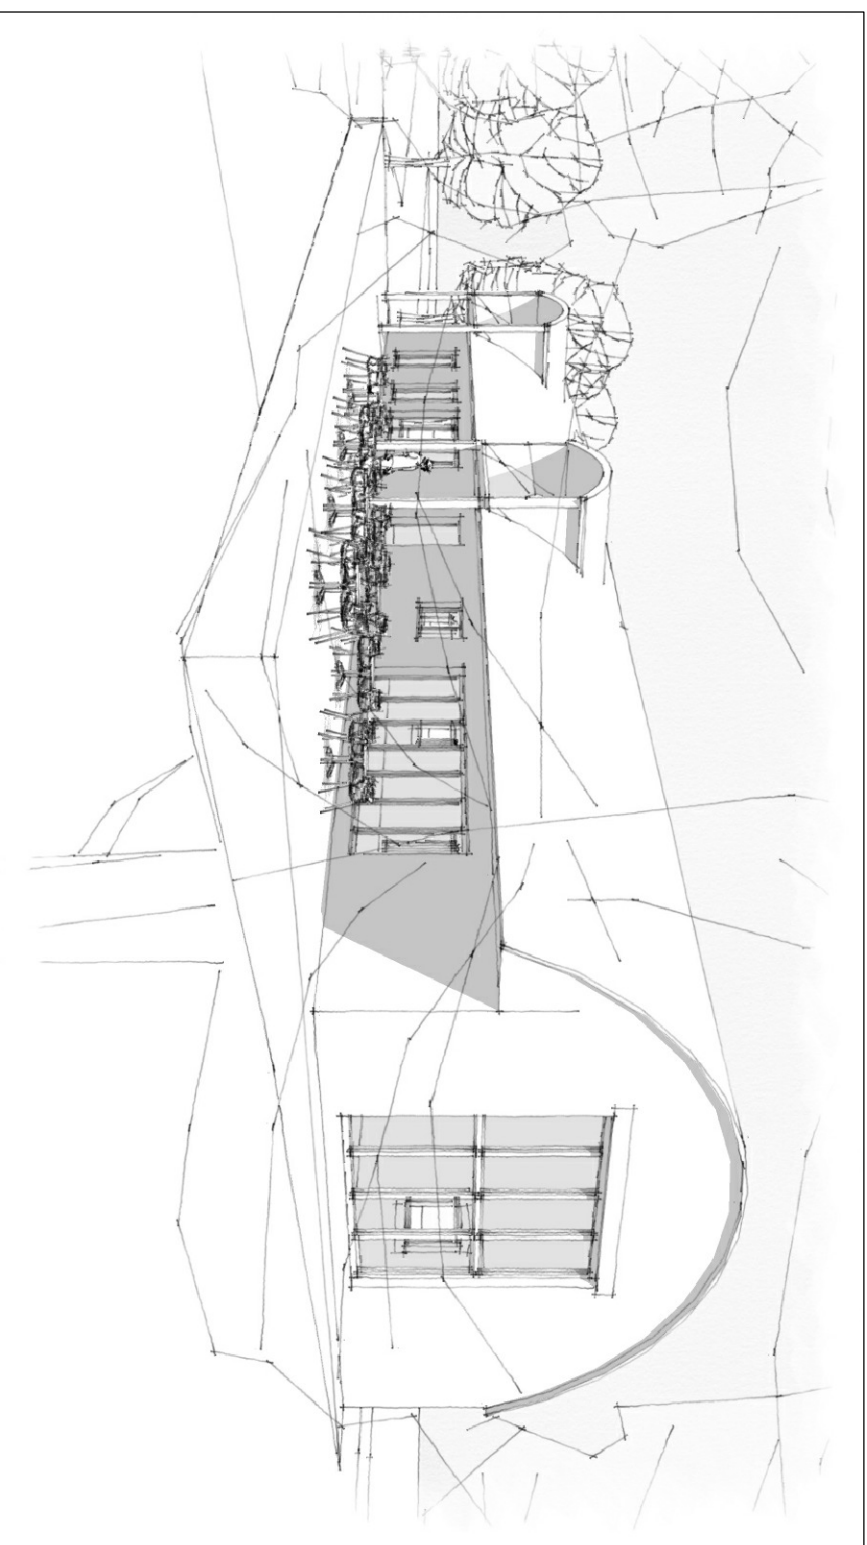
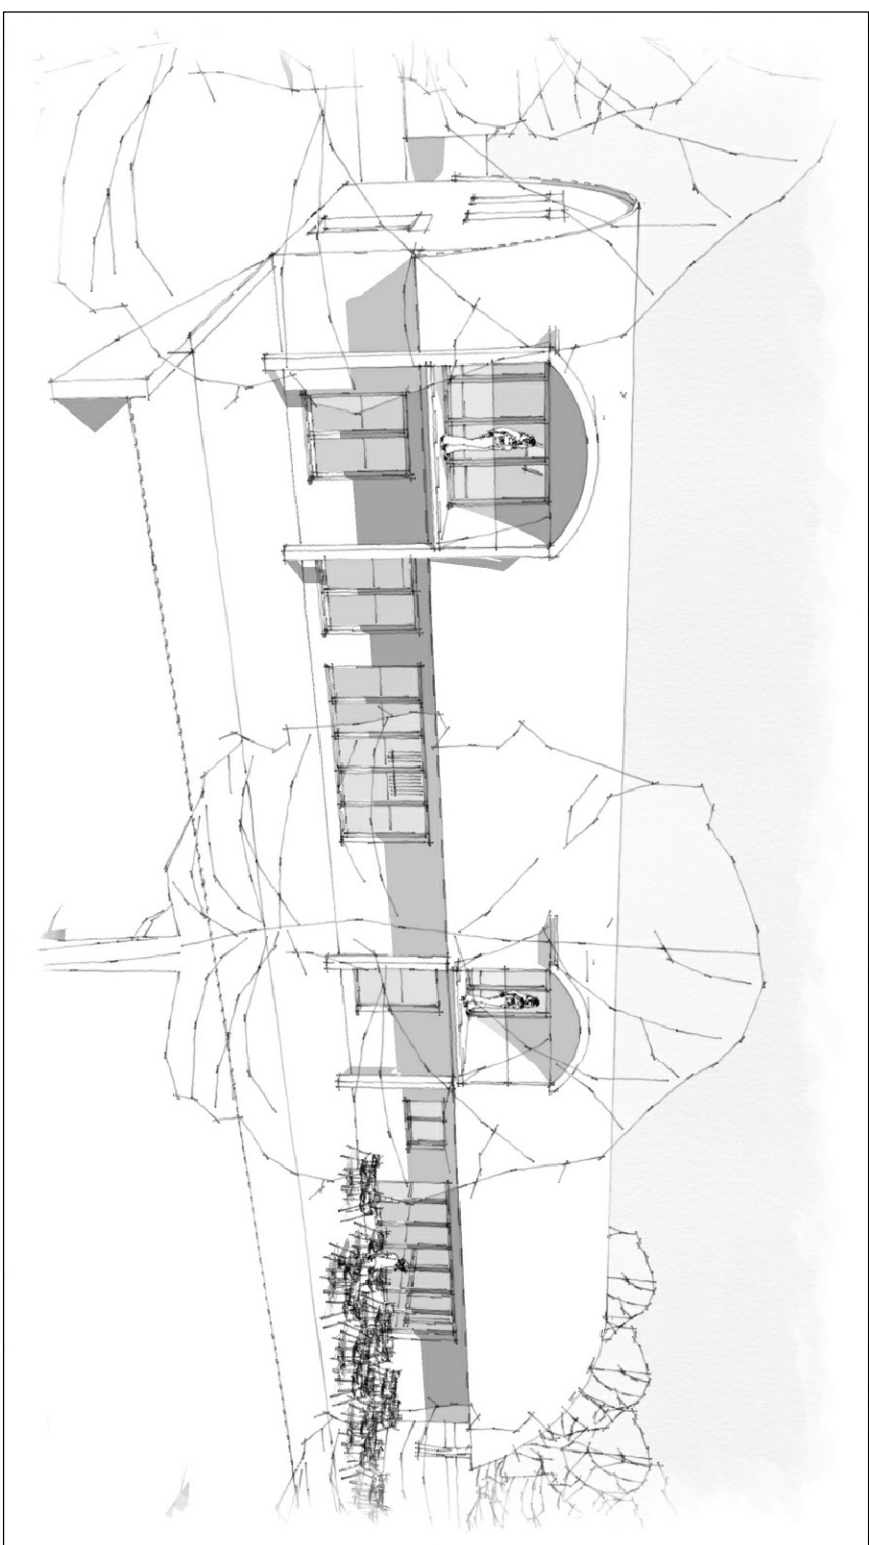
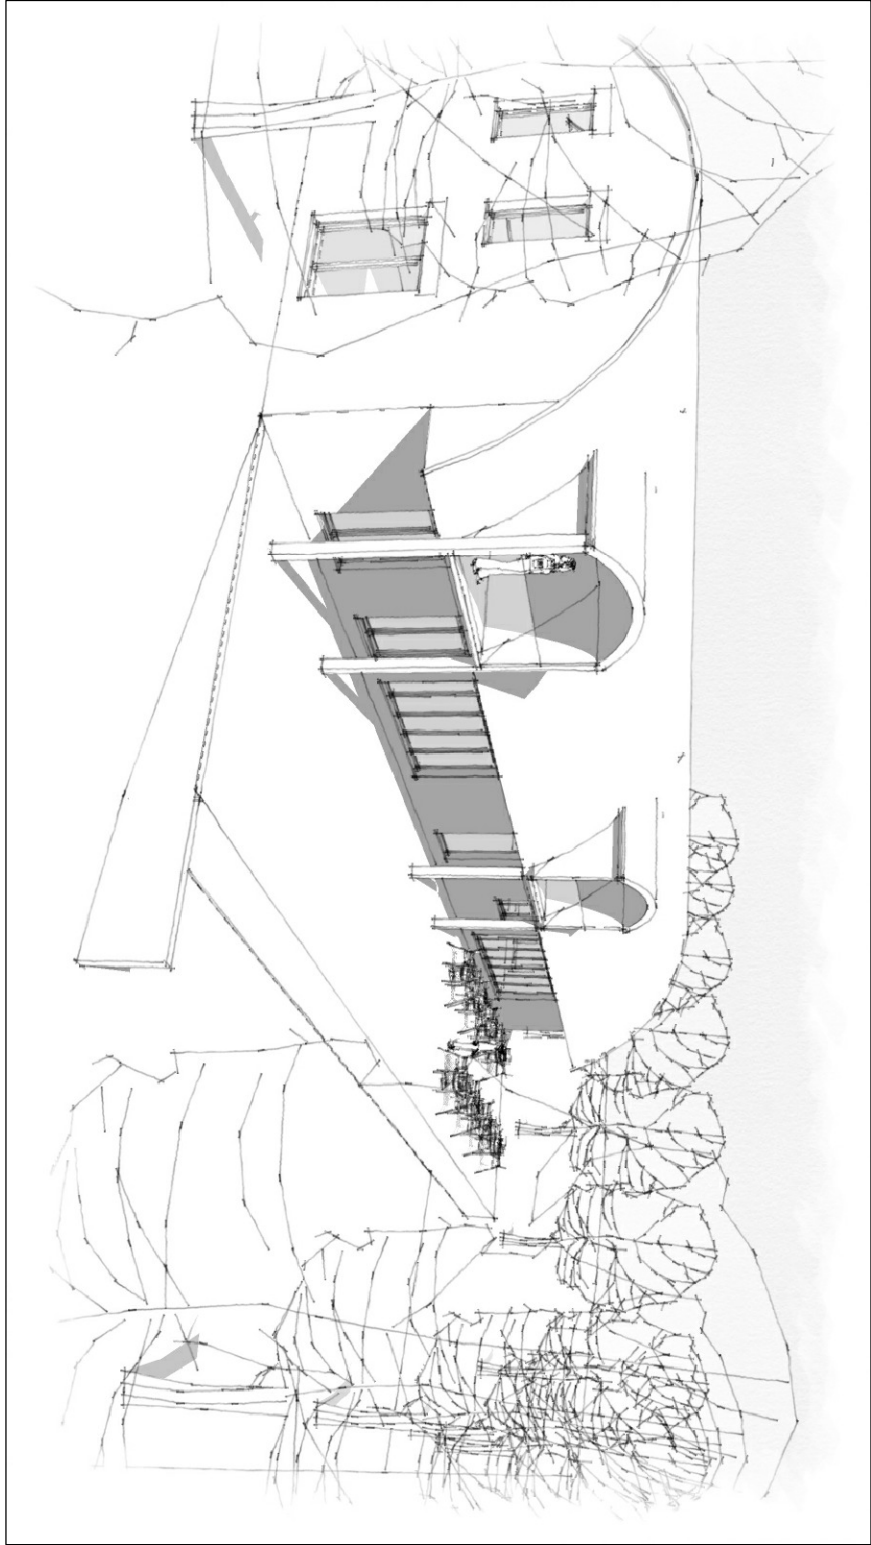
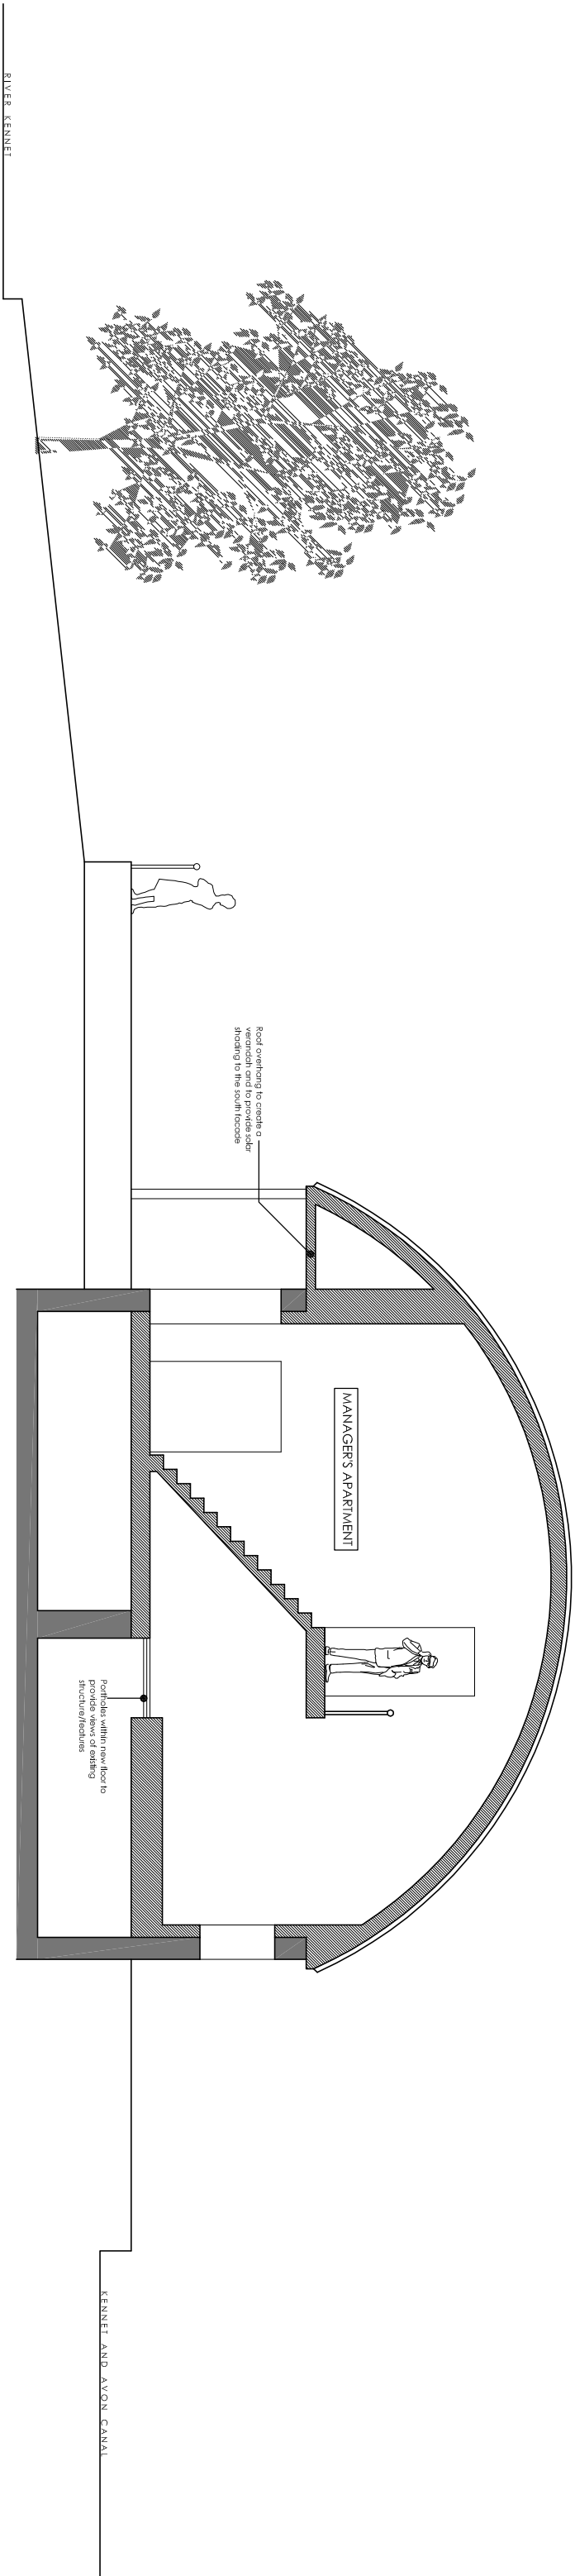
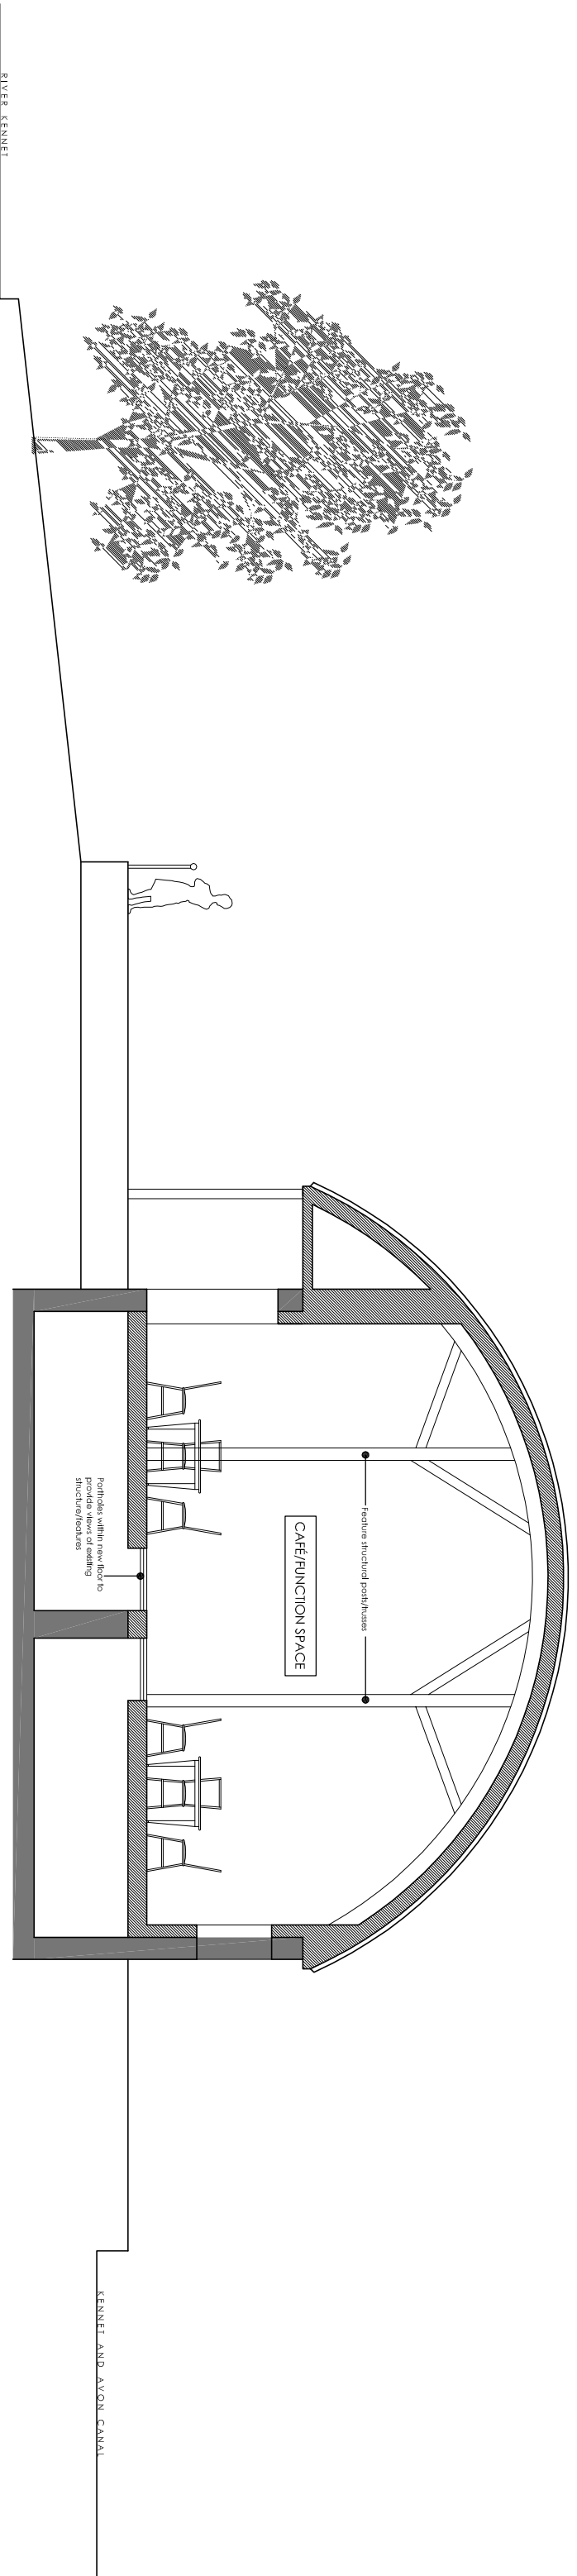


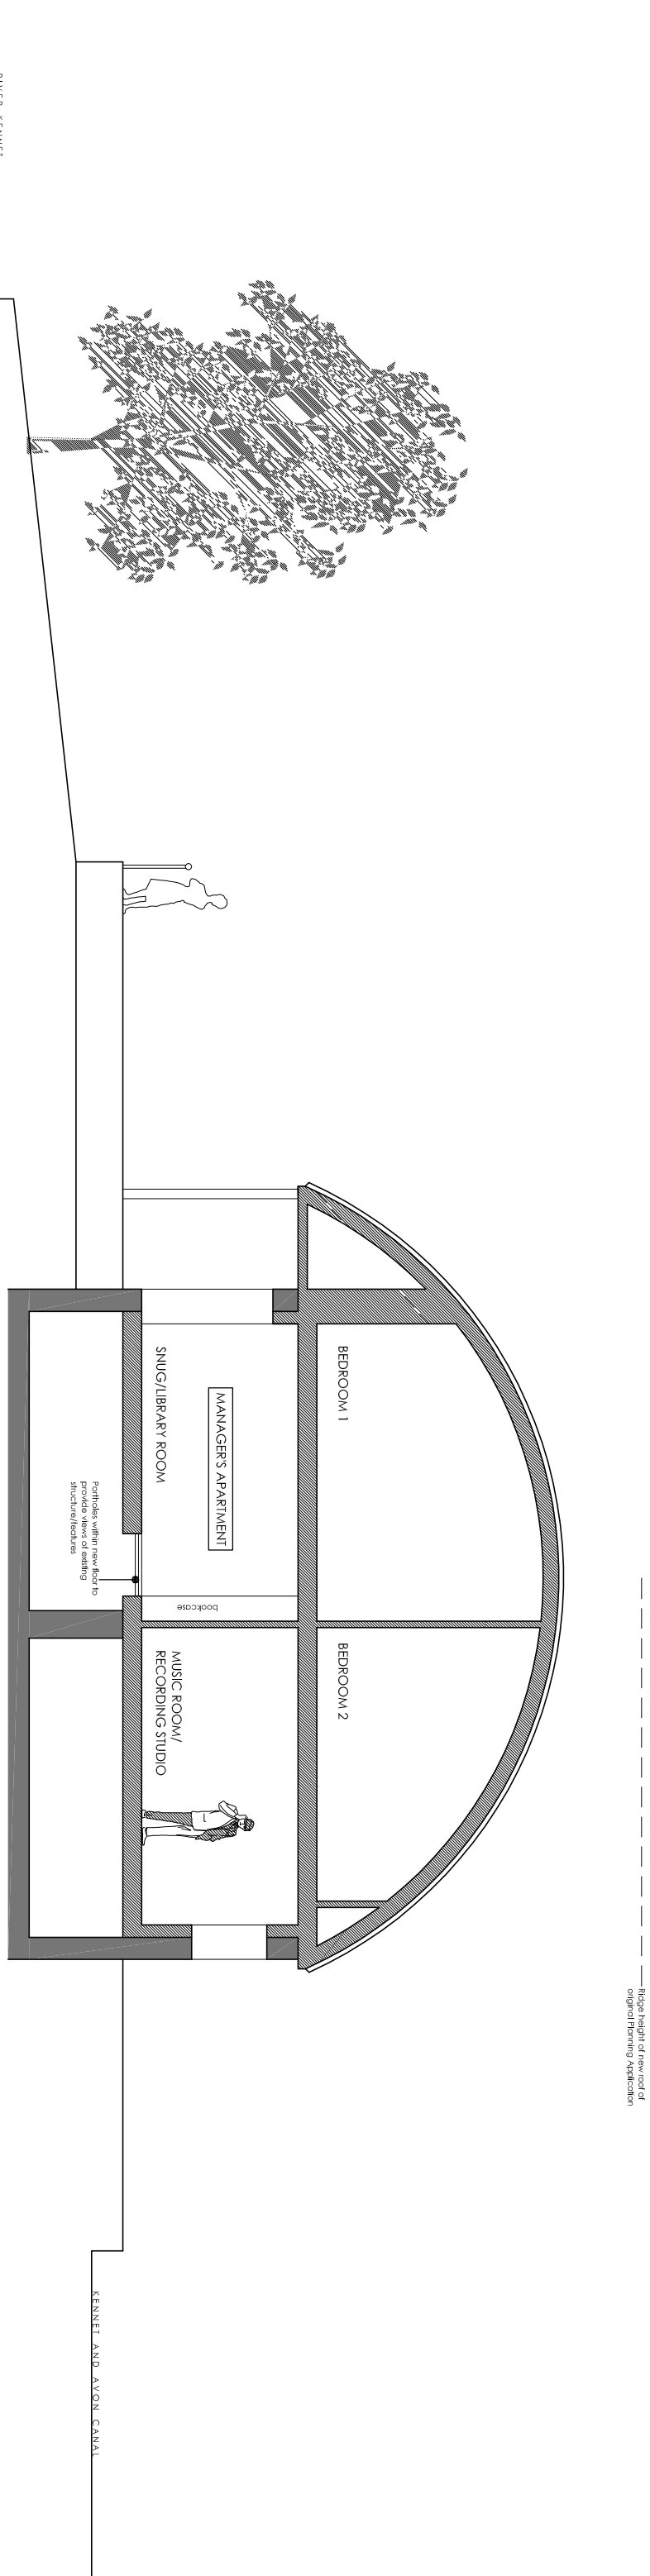


CLIENT
Zahra Pudepphott
JOB NO.
W1236
JOB TITLE
Wire Mill

DRAWING TITLE
Proposed Sections

DATE
April 2016
SCALE
1:100 @ A1
DRAWING NO.
02 B

REVISION
A June 2016 3D images updated
B Mar 2017 Updated for new Planning Application

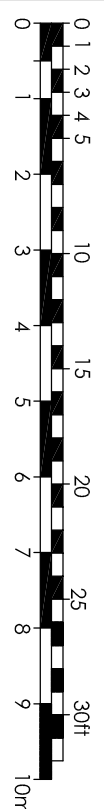

WOLSTENHOLME

2 The Rise, Kingston Blount
Oxfordshire, OX39 4PY
01844 354639, enquiries@wolstenholme-ltd.com
Drawing remains copyright of the Architect.
Dimensional discrepancies to be referred to the Architect.