




No.	Revision	Date

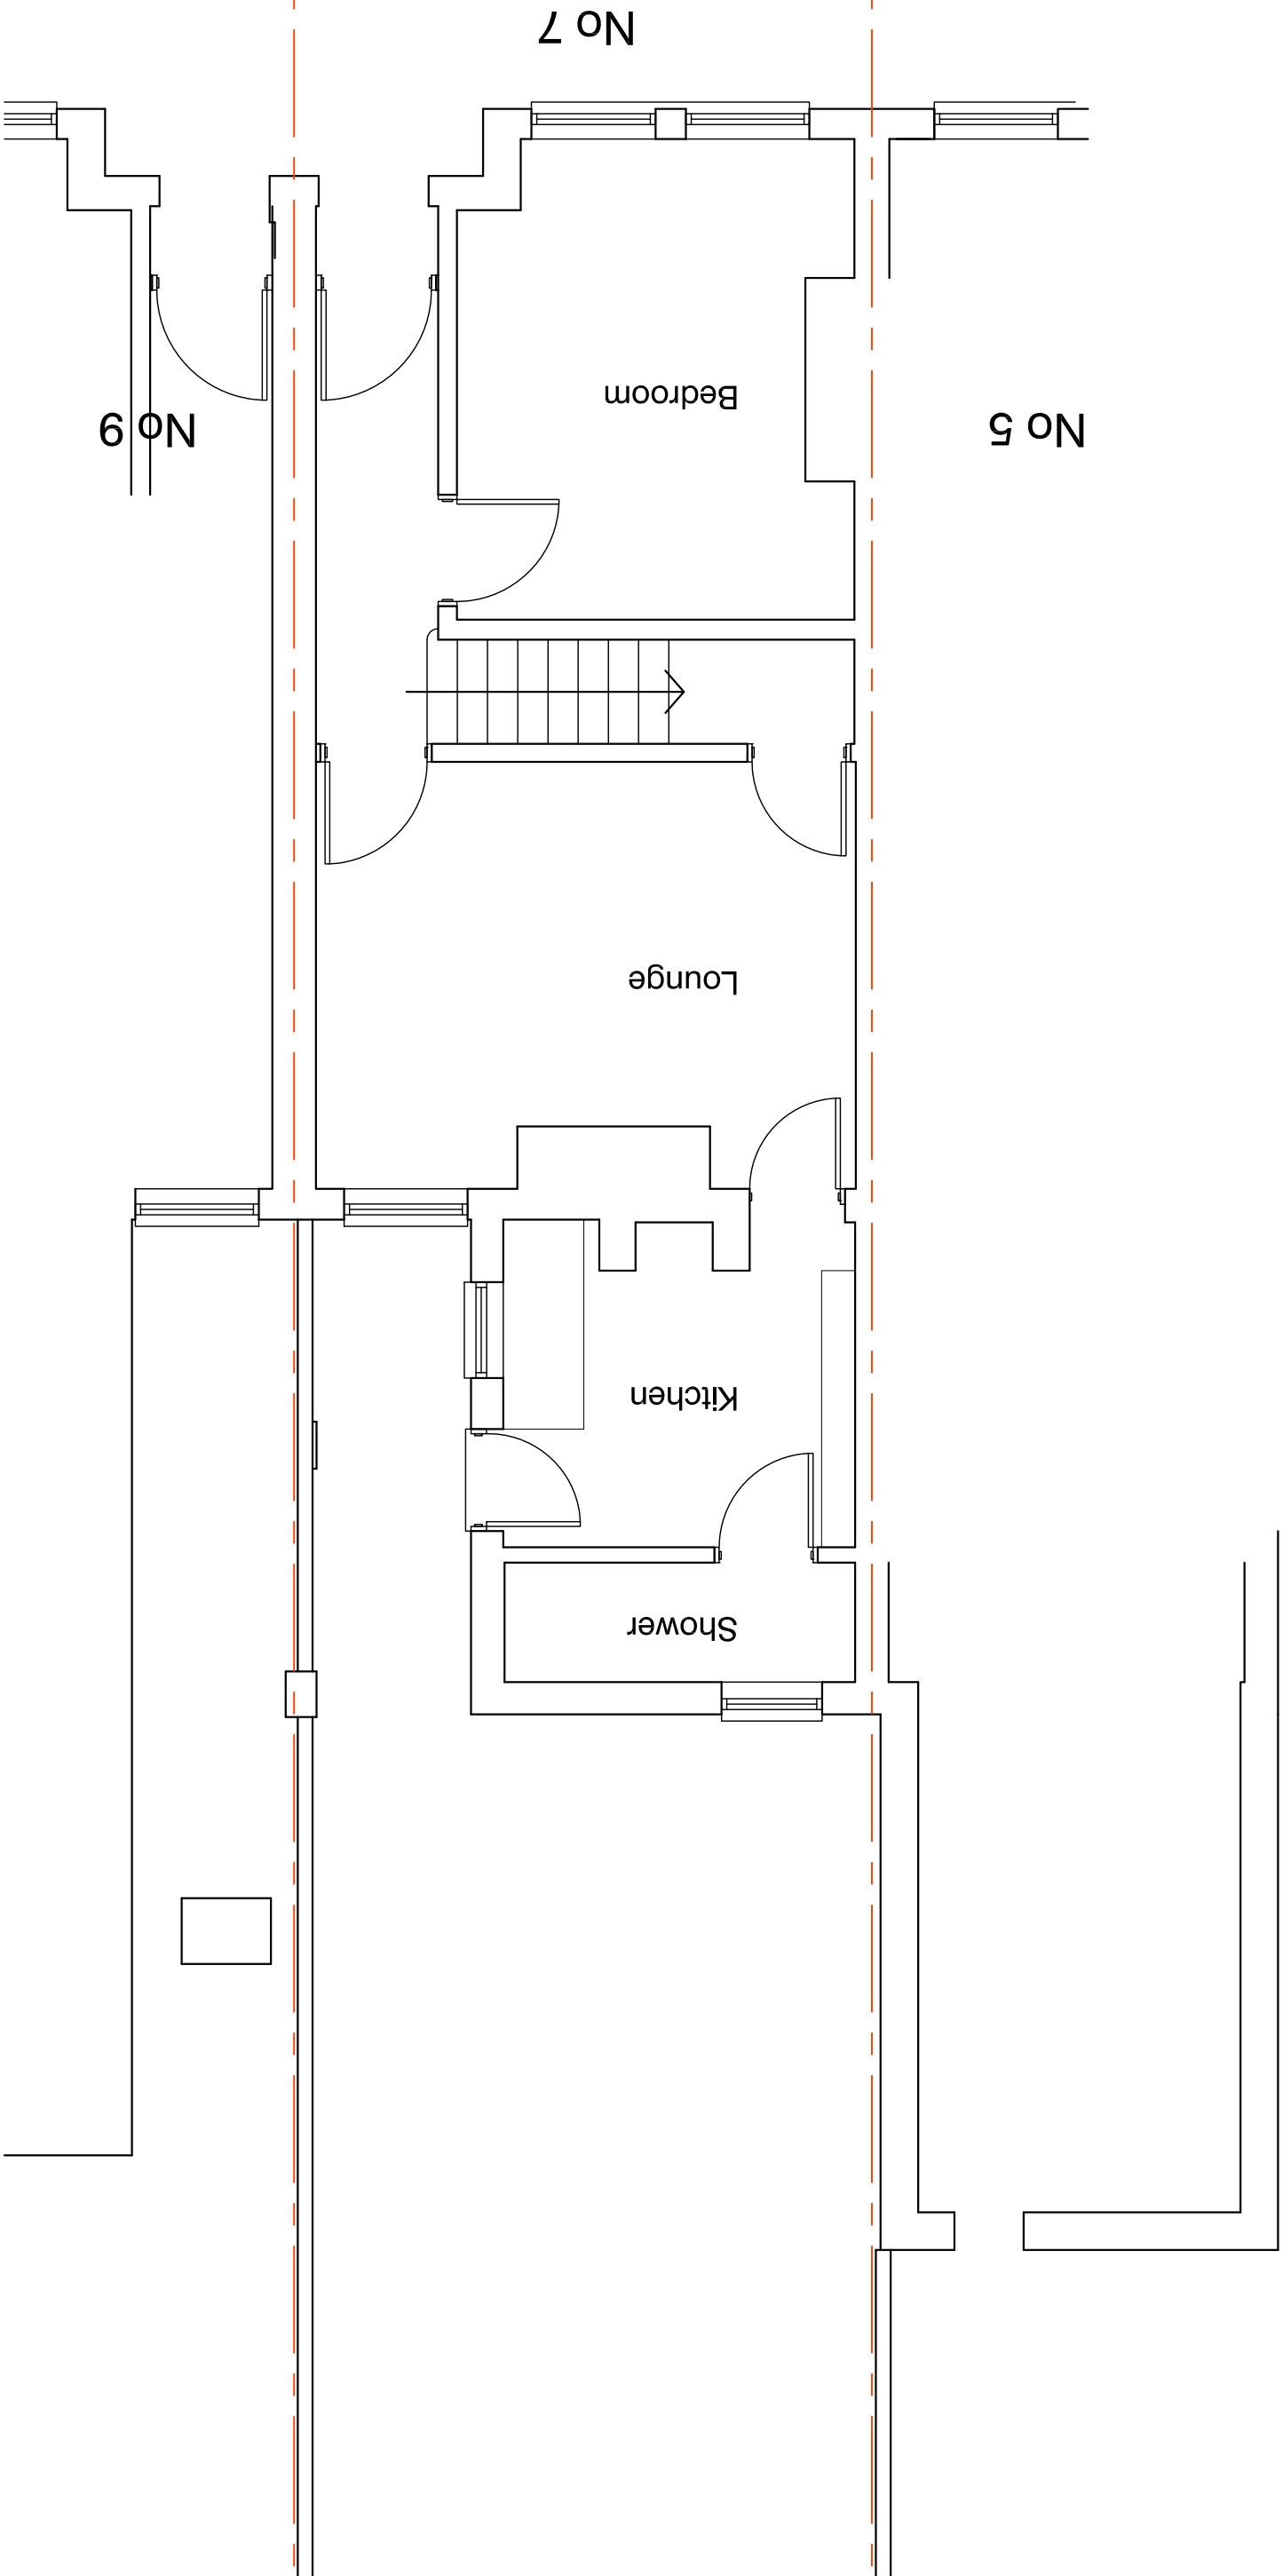

Ground Floor Plan
 EXISTING PLANS 1:50

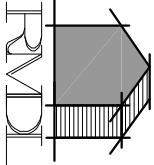

RAMMURTI DESIGN LTD
 ARCHITECTURAL & PLANNING SERVICES
 268 TILGHURST ROAD, READING RG30 2NE
 TEL/FAX: 01189510628 MOB: 07799883574

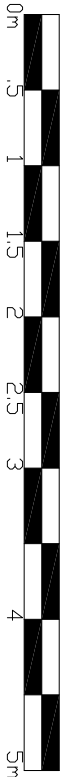

Prior approval application for a larger single storey rear extension measuring 3.99m from rear of existing house at 7 Grange Avenue , Reading
 for Mr ??

Ground Floor Plan - Existing
 Scale: 1/50
 Date: Aug 2017
 GRA:003 Rev -