


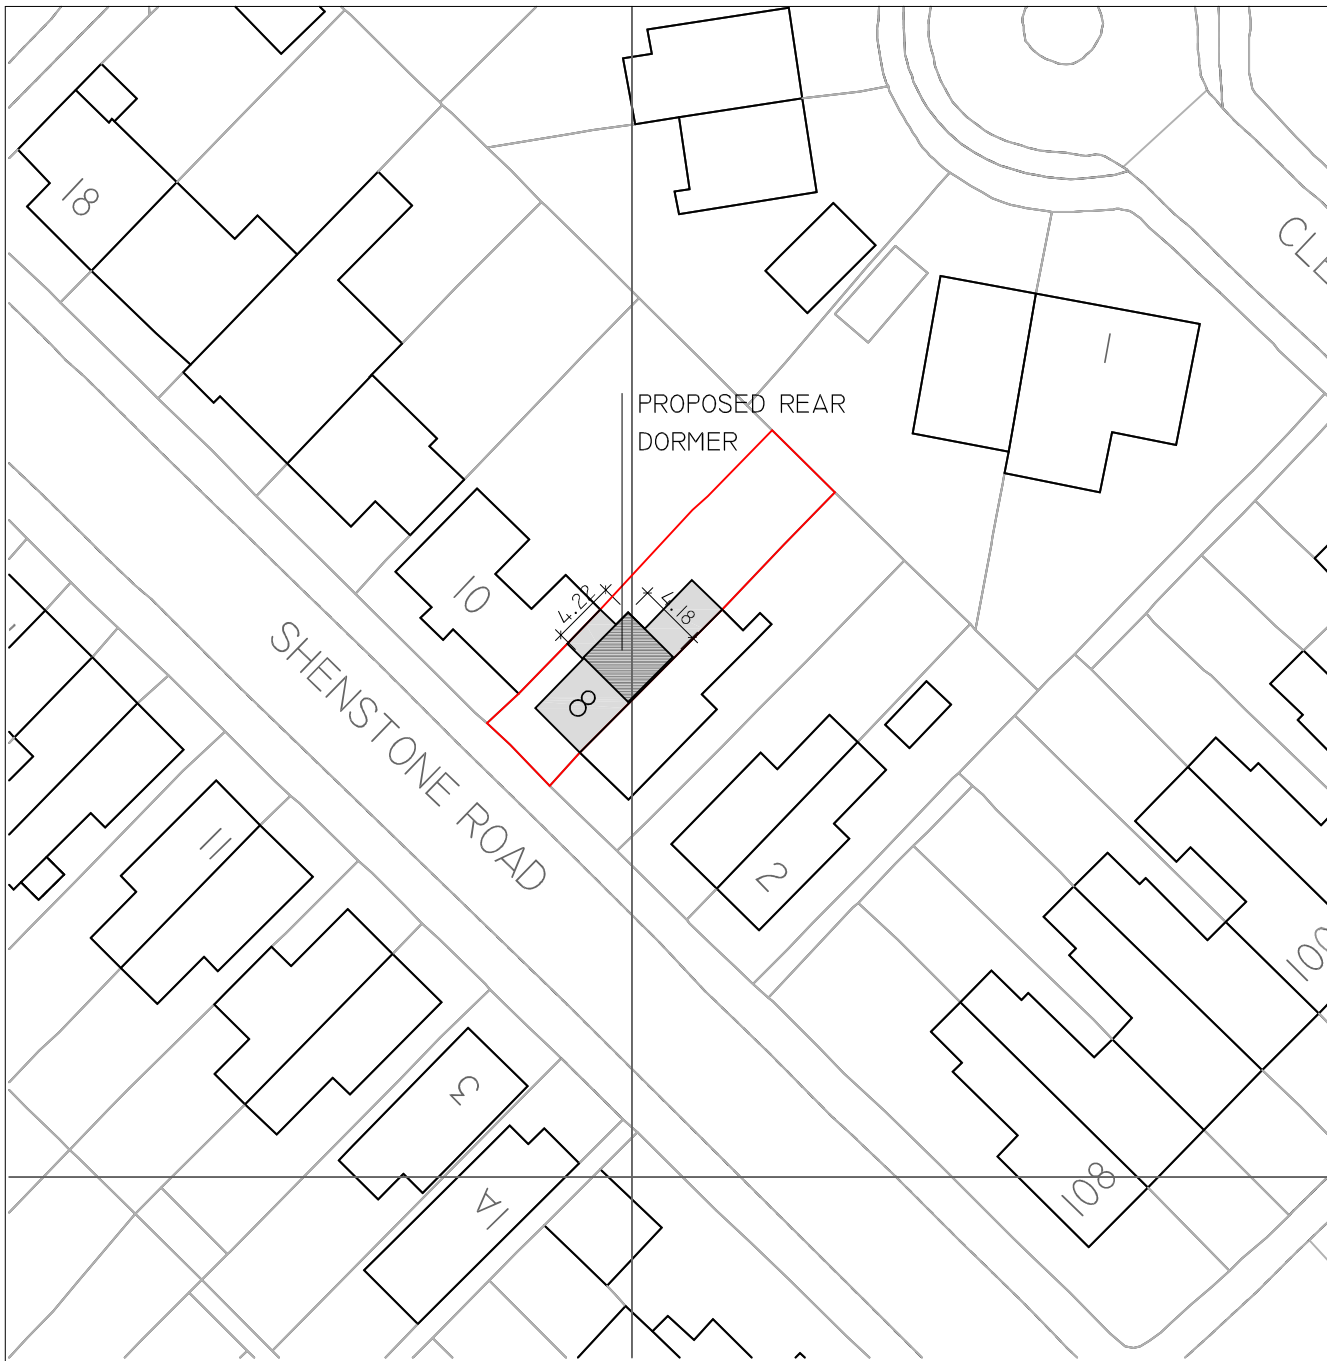

TITLE: Loft conversion including rear dormer and chimney removal

PROJECT: Block Plan

CLIENT.: Mrs Beth Saunders and Mr Will Saunders

PLACE: 08 Shenstone Road
Reading
RG2 0DT


ARCHITECT  ALEXANDRE M. MARQUES DURÃO
RIBA Registration No: 20011737 ARB
Registration No: 077740D

SCALE: 1:500 @A4

DATE: June 2017

Drawing Number

02

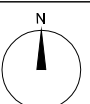

NOTES:
These drawings are subject to copyright law under the "Copyright, Designs & Patents Act 1988"
It is an infringement of copyright for another person to copy the work, distribute copies, lend or rent copyrighted work to another, or to adapt this work to create something else without the author's permission

