



32

No.	Revision	Date

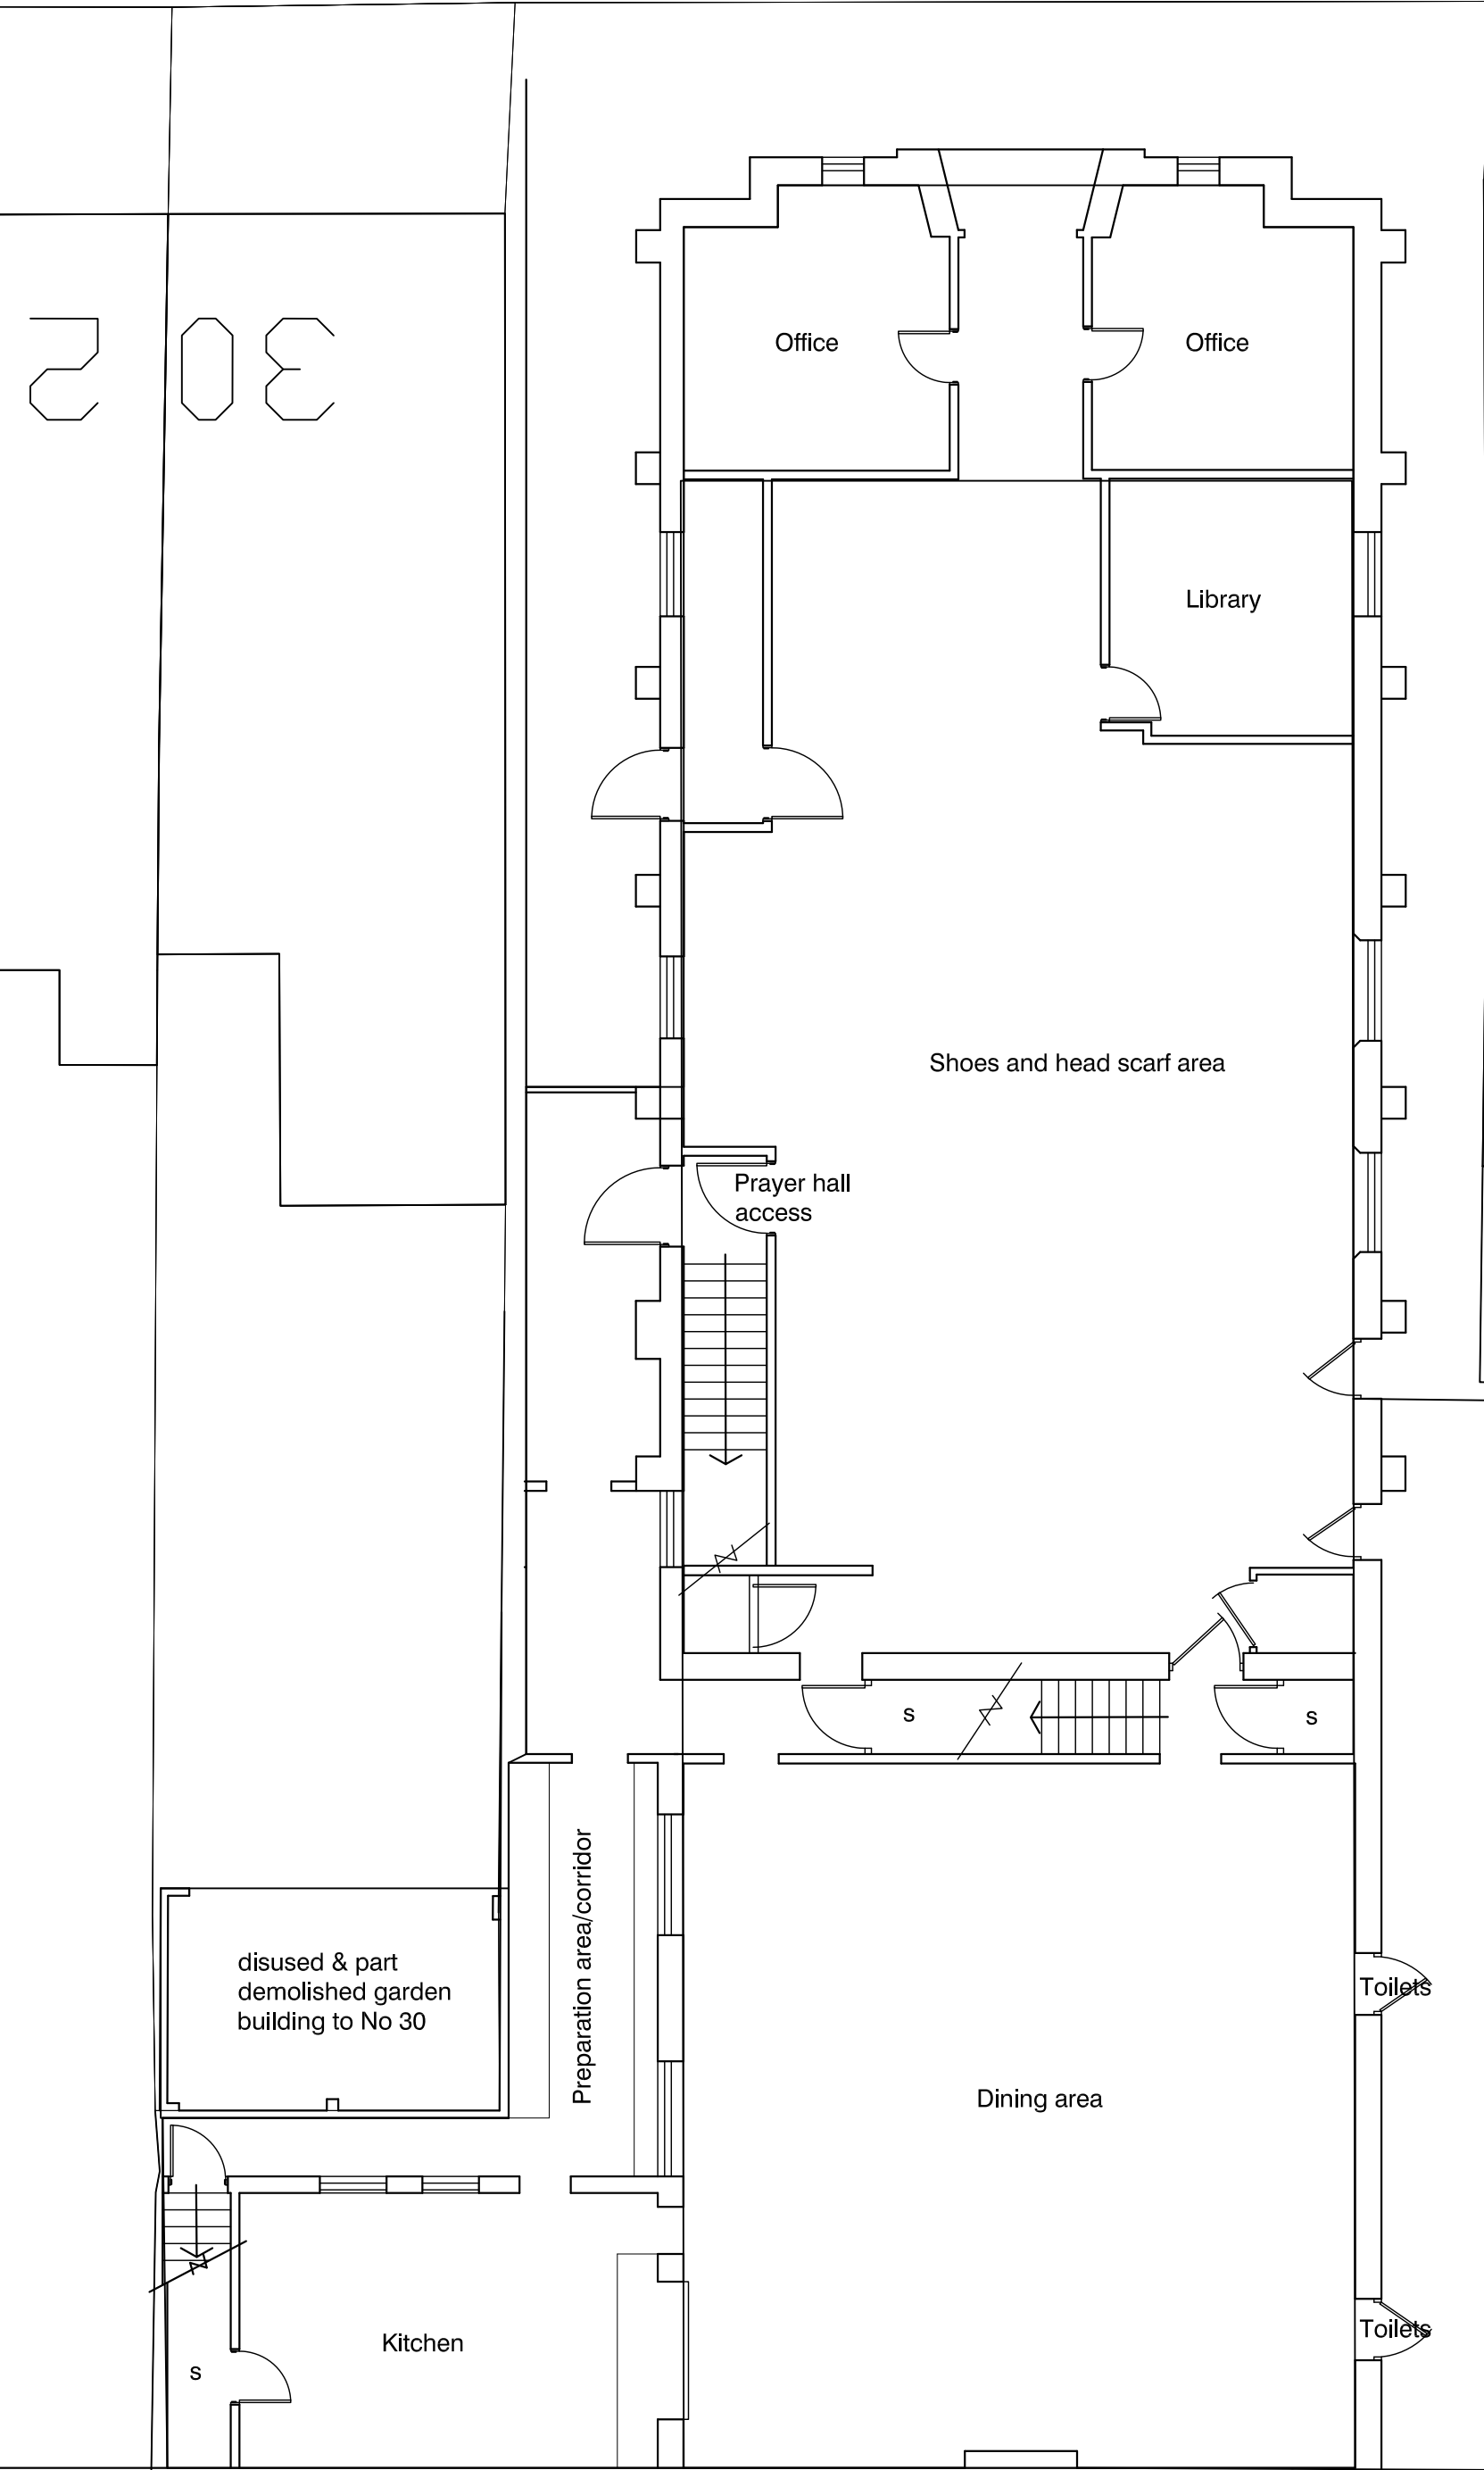


30

2

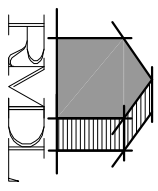

RAMMURTI DESIGN LTD
ARCHITECTURAL & PLANNING SERVICES
268 TILGHURST ROAD, READING RG3 0 2NE
TEL/FAX: 01189510628 MOB: 07799883574

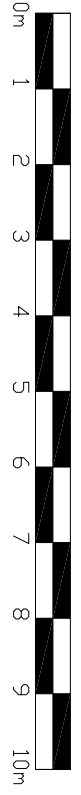

Proposed allocation of disused garden building to rear of existing dwelling for use as food preparation area as an extension to the Sikh Temple
at 30 Cumberland Road, Reading RG1 3LB
Reading Sikh Temple

EXISTING FLOOR PLANS
Scale: 1/100
Date: Nov 2017
ST:003 Rev -