

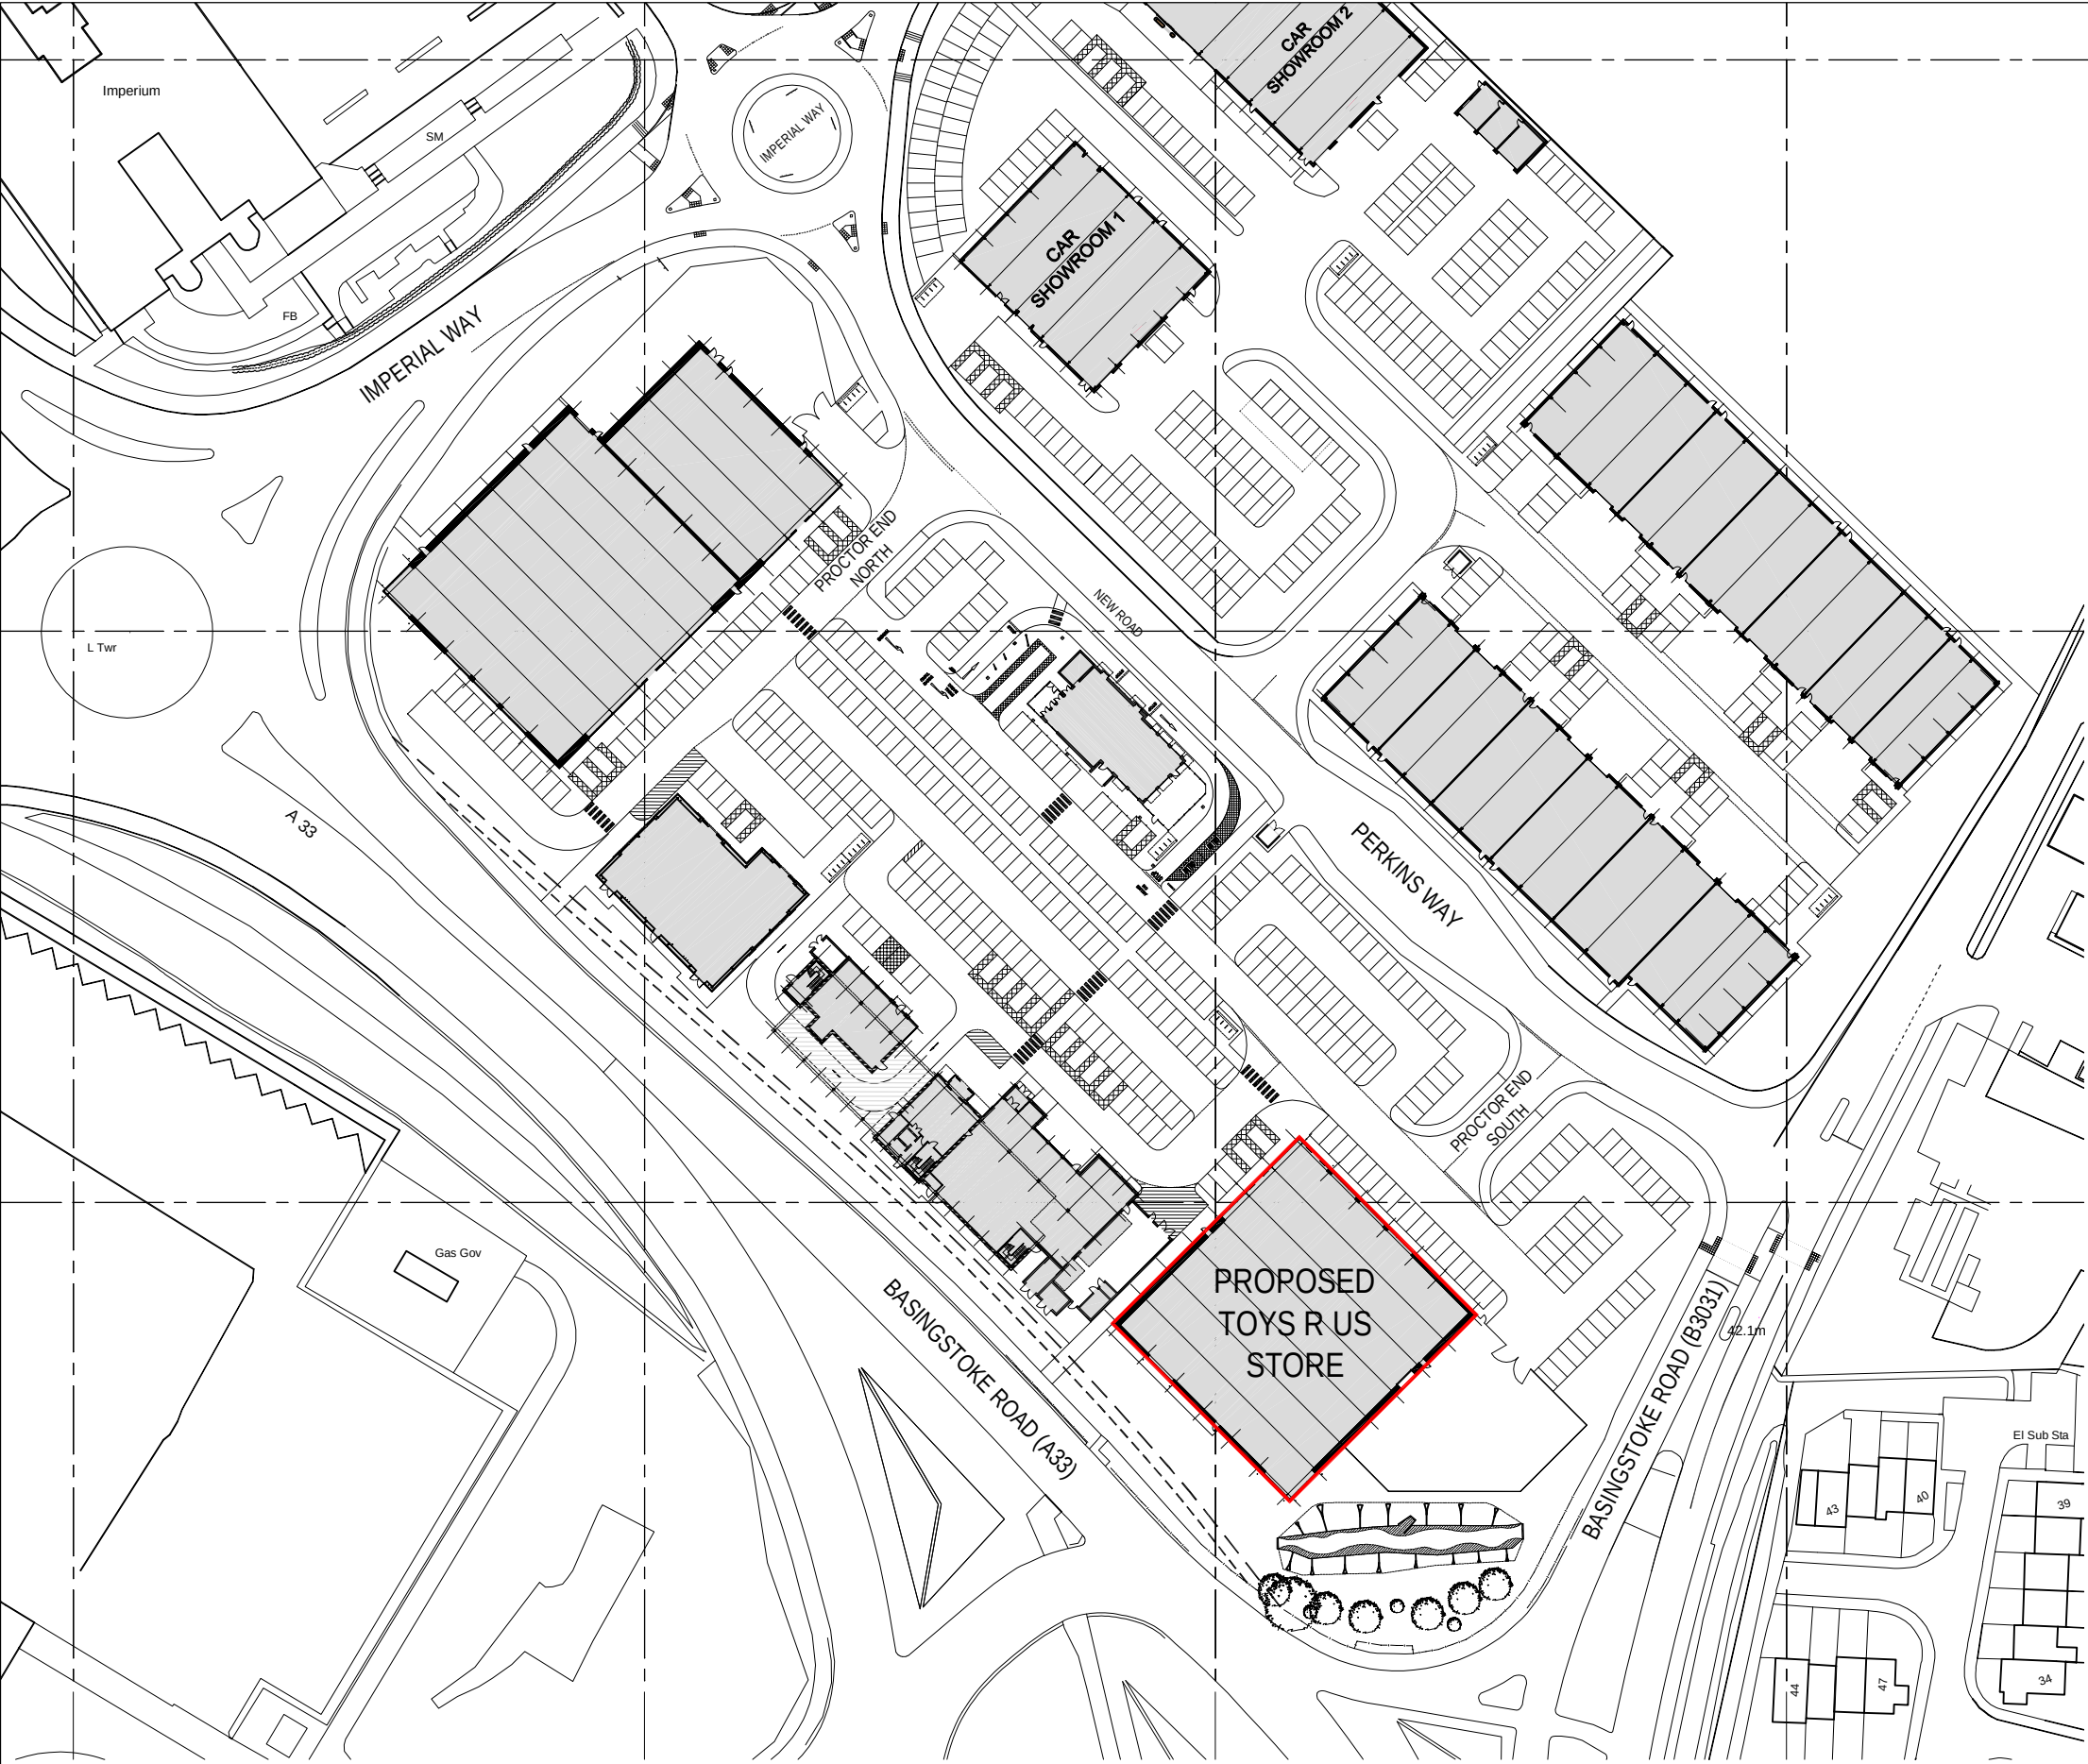


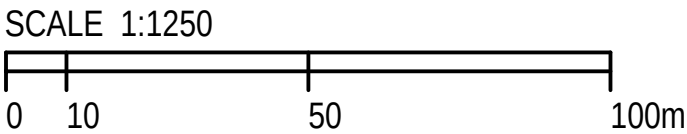

Ordnance Survey, (c) Crown Copyright 2017. All rights reserved. Licence number 100022432

KEY

— DENOTES TOYS R US G.E.A. LINE

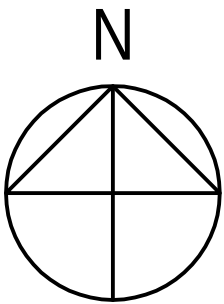

SITE ADDRESS

UNIT 6,
PROCTOR END SOUTH
WORTON GRANGE
READING
RG2 0GG

REV. DATE DESCRIPTION				BY
TOYS R US READING LOCATION PLAN				
DRAWING NO. BFA 17-1004-(08)0001			REVISION /	BROOKERFLYNN architects
SCALE 1:1250	DATE JUNE 2017	PROJECT NO. 17-1004	DRAWN BY/CHECKED AW	
STATUS PLANNING			A3 ORIGINAL	Tel: 01949 860469 / 0207 0466264
THIS DRAWING IS COPYRIGHT OF BROOKER FLYNN ARCHITECTS LTD AND MAY NOT BE REPRODUCED IN ANY FORM NOR TRANSFERRED TO OTHER PARTIES BY ELECTRONIC MEANS WITHOUT PRIOR WRITTEN CONSENT. NO DIMENSIONS TO BE SCALED FROM THIS DRAWING.				
www.brookerflynn.co.uk				