


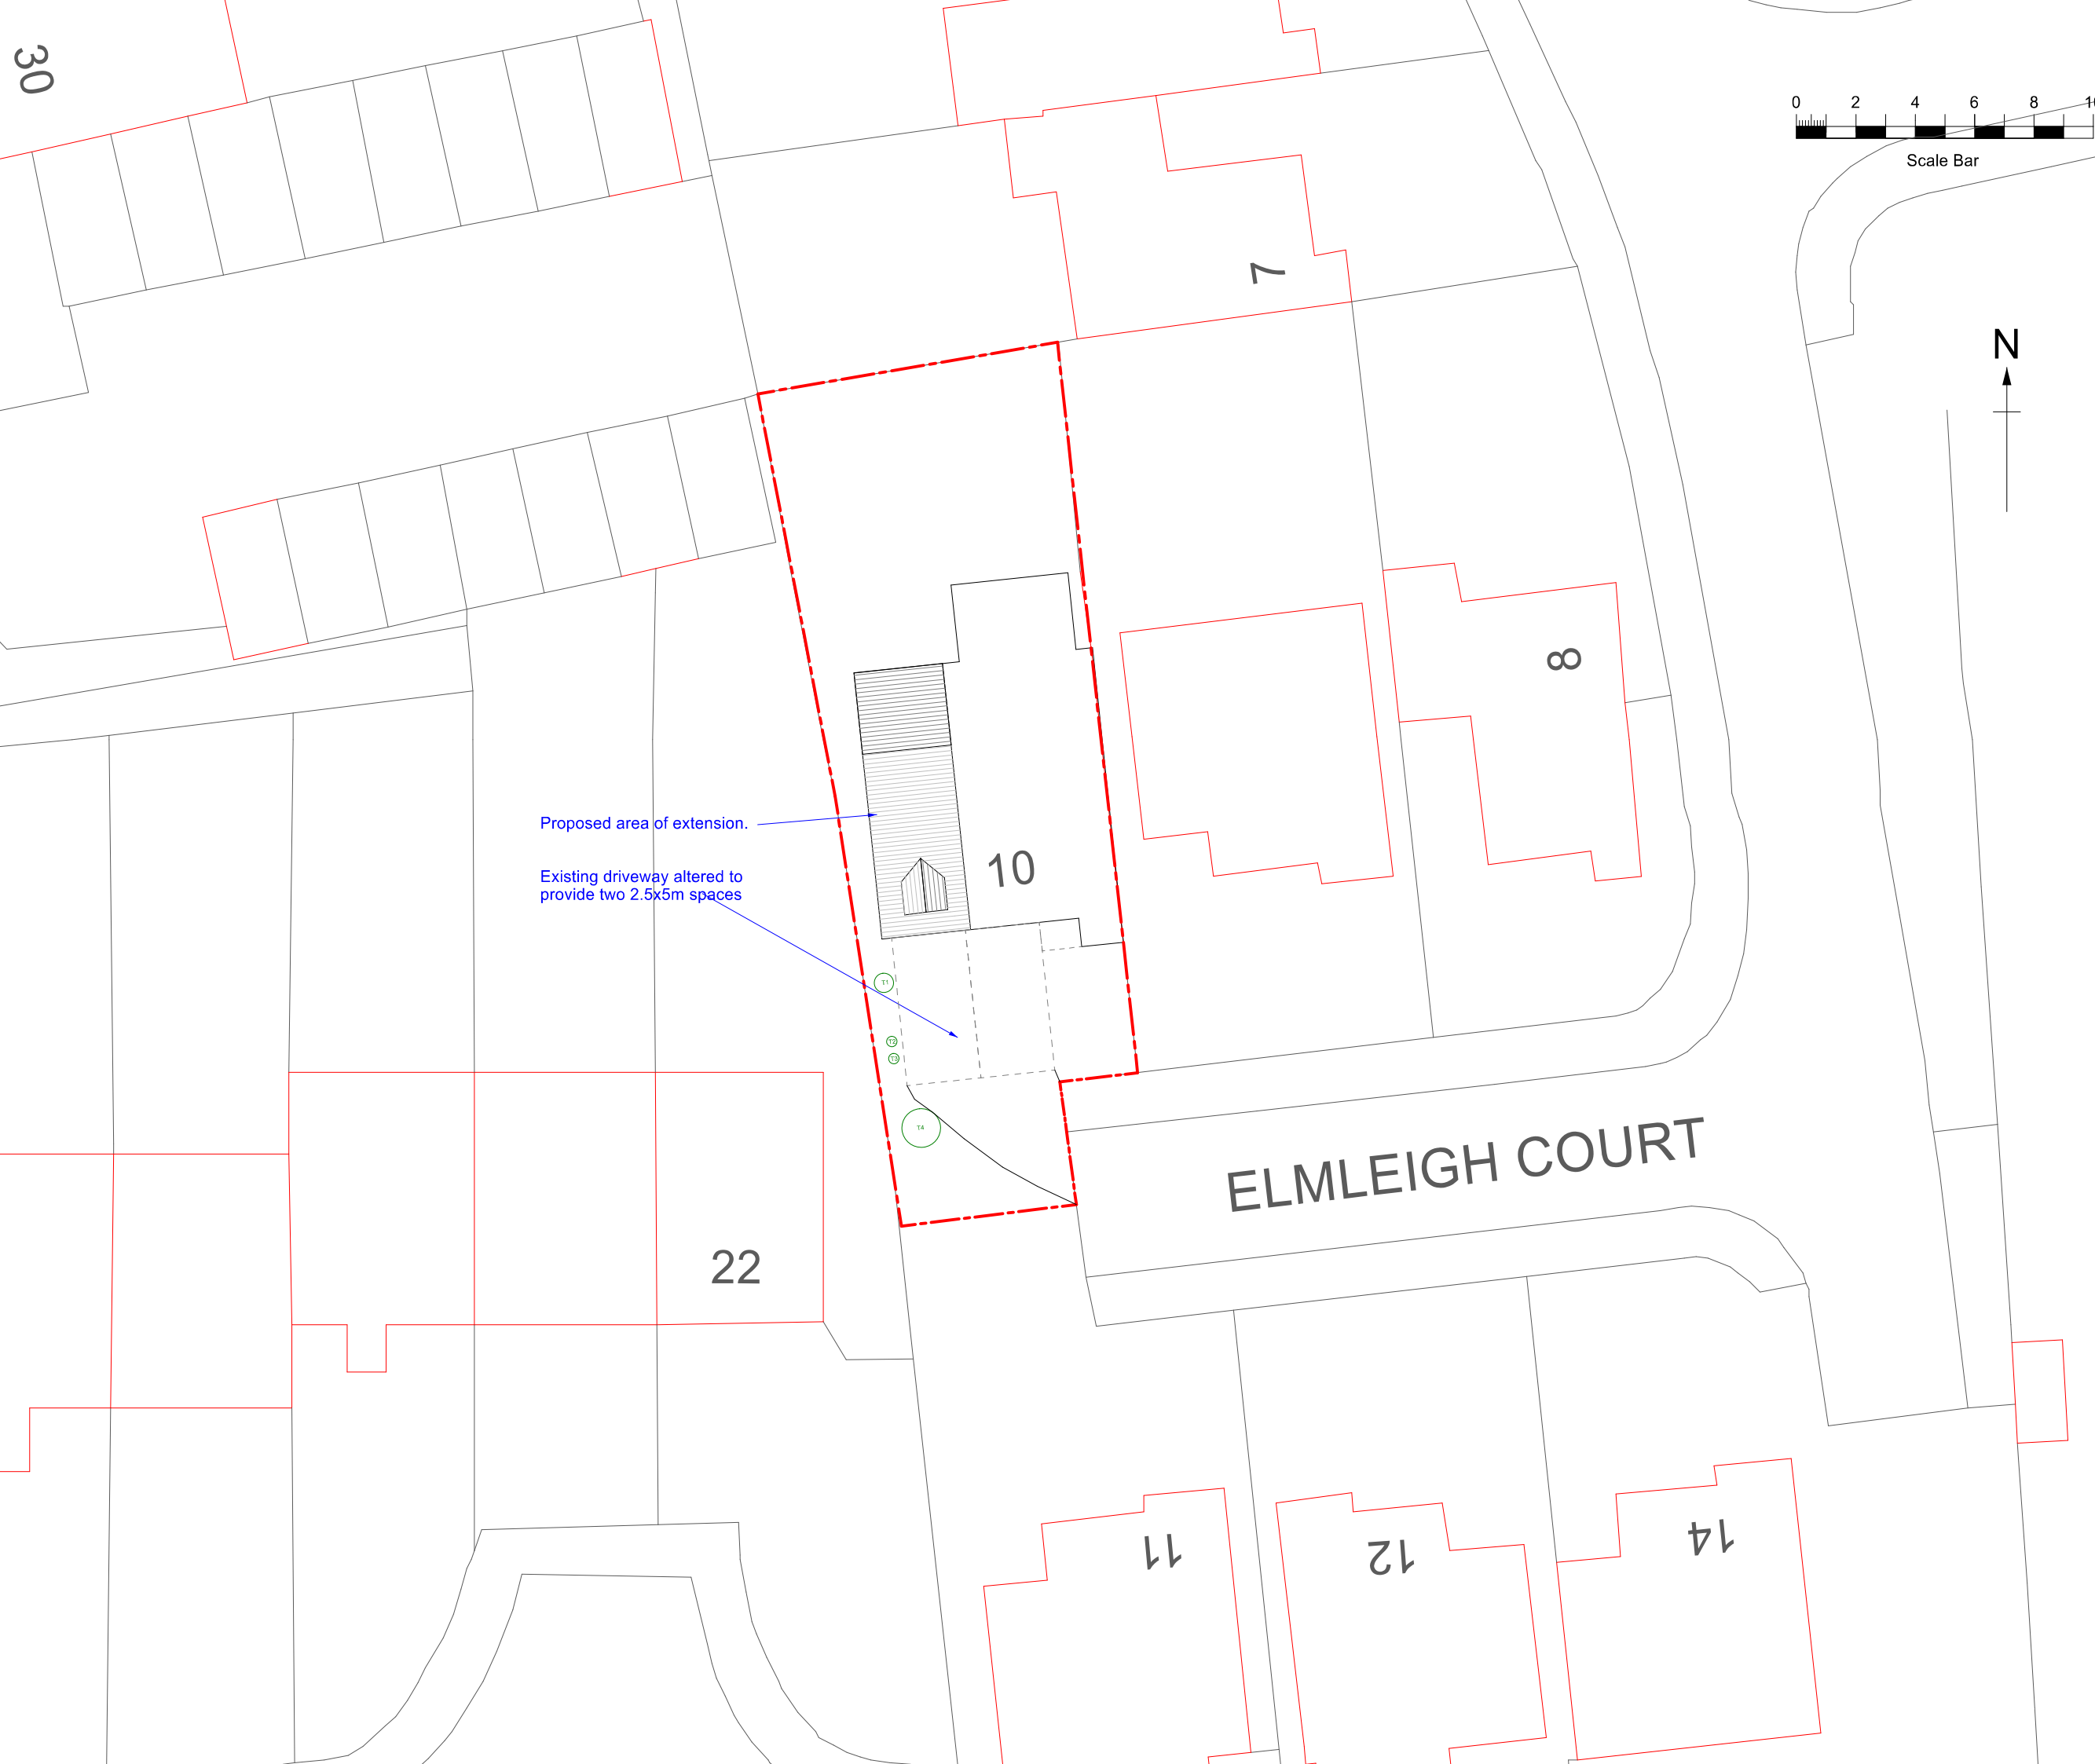

Notes

All dimensions to be checked on site before work commences.

Copyright reserved.

REV	DATE	REVISION
A	04/17	First Issue
B	06/17	Parking added
C	06/17	Parking altered
D	07/17	Extension reduced

B-DBM

Project
Extension & Alterations to;
10 Elmleigh Court
Caversham
RG4 5EE

Client
Mr & Mrs Gorey

Drawing Title
Block Plan

Drawing No. 291-103 **Page / Scale** A3 / 1:200

Date Apr17 **Revision** D

6 Rushmere Cottages, Woodley, RG5 4BZ
info@b-dbm.co.uk www.b-dbm.co.uk
0118 9696857 07971177573