



Existing signage to be removed
all fixing holes to be made good

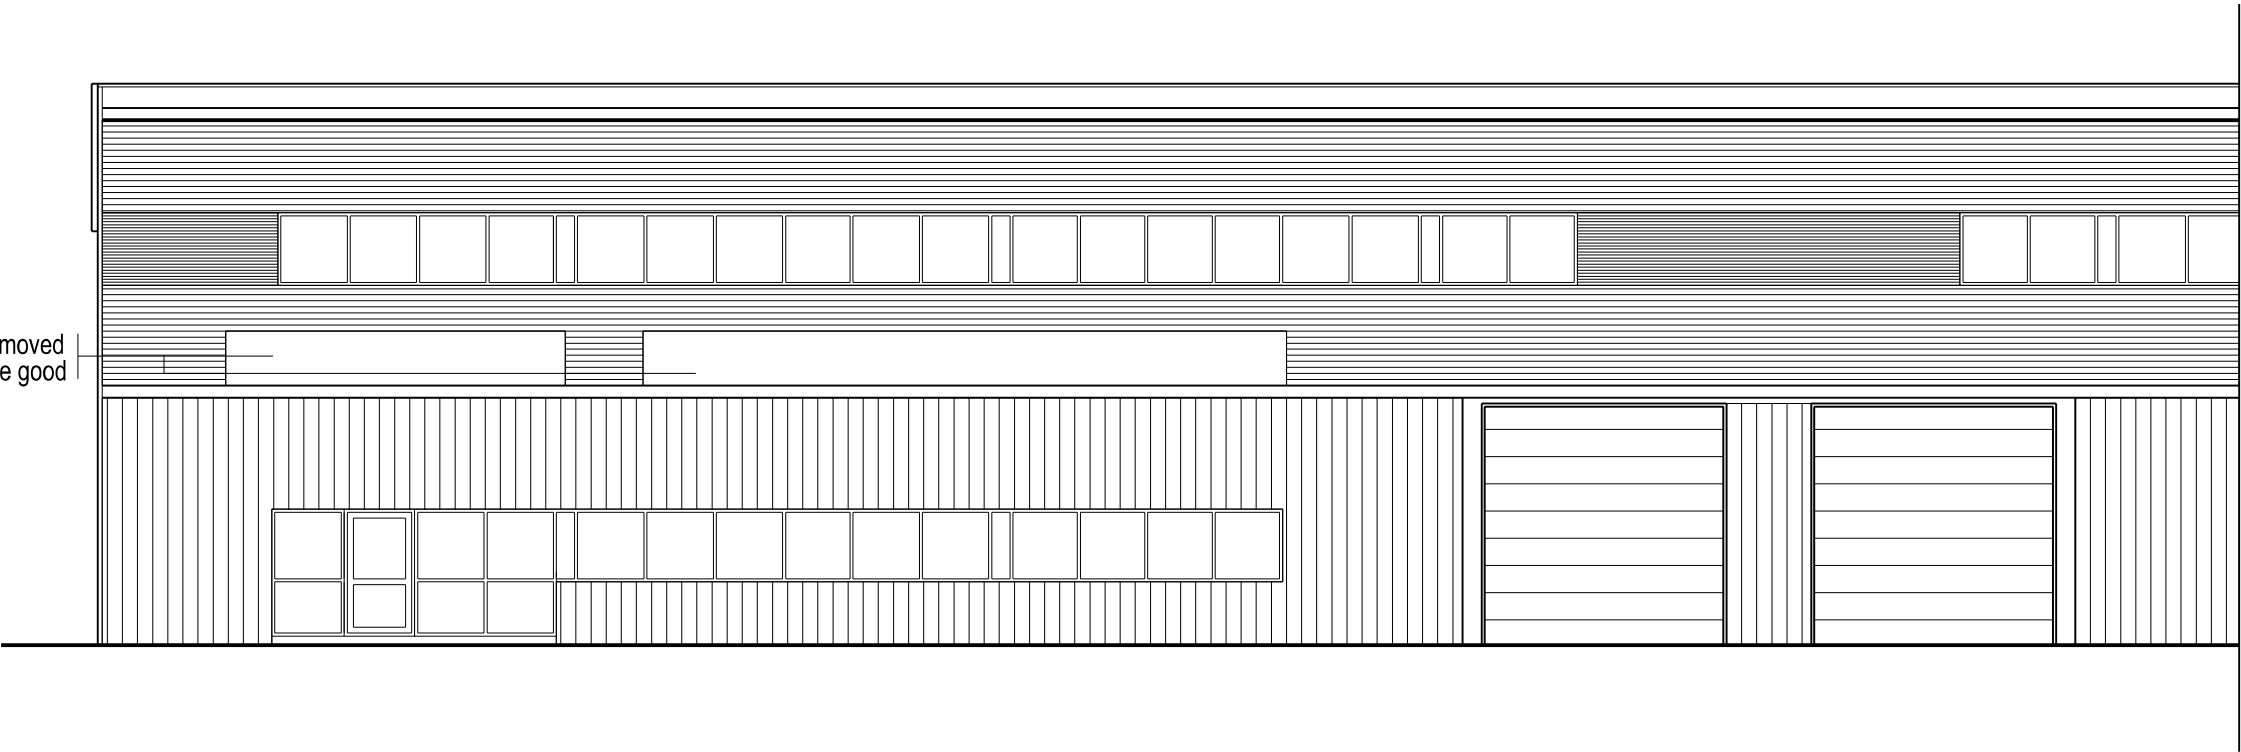

New wall mounted illuminated
signage
-Sheet metal panels laquered
in blue colour
-Lighting fixture
-Illuminated Volvo wordmark

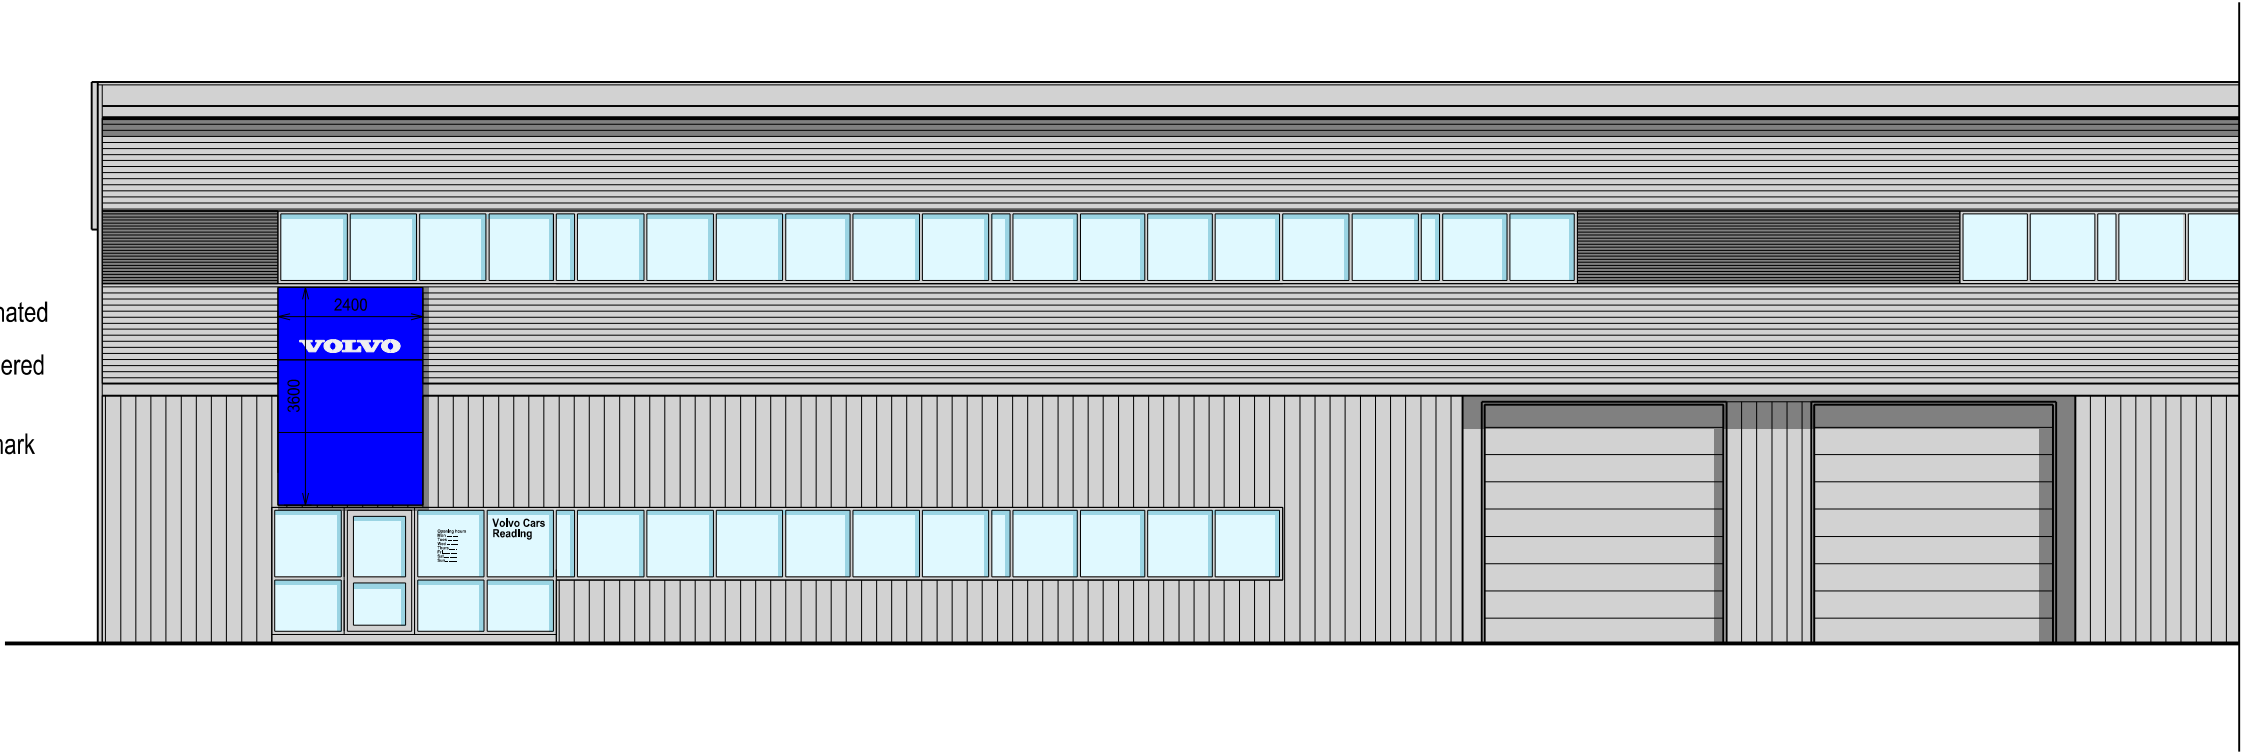

Existing and Proposed
Elevations

Waylands Volvo
Reading

5777 SK 301 Rev1
Scale: 1:125 @ A3

TAYLORDESIGN
architects ltd

w www.taylor-design.co.uk
t 01625 528181 e office@taylor-design.co.uk

© Taylor Design 2015