


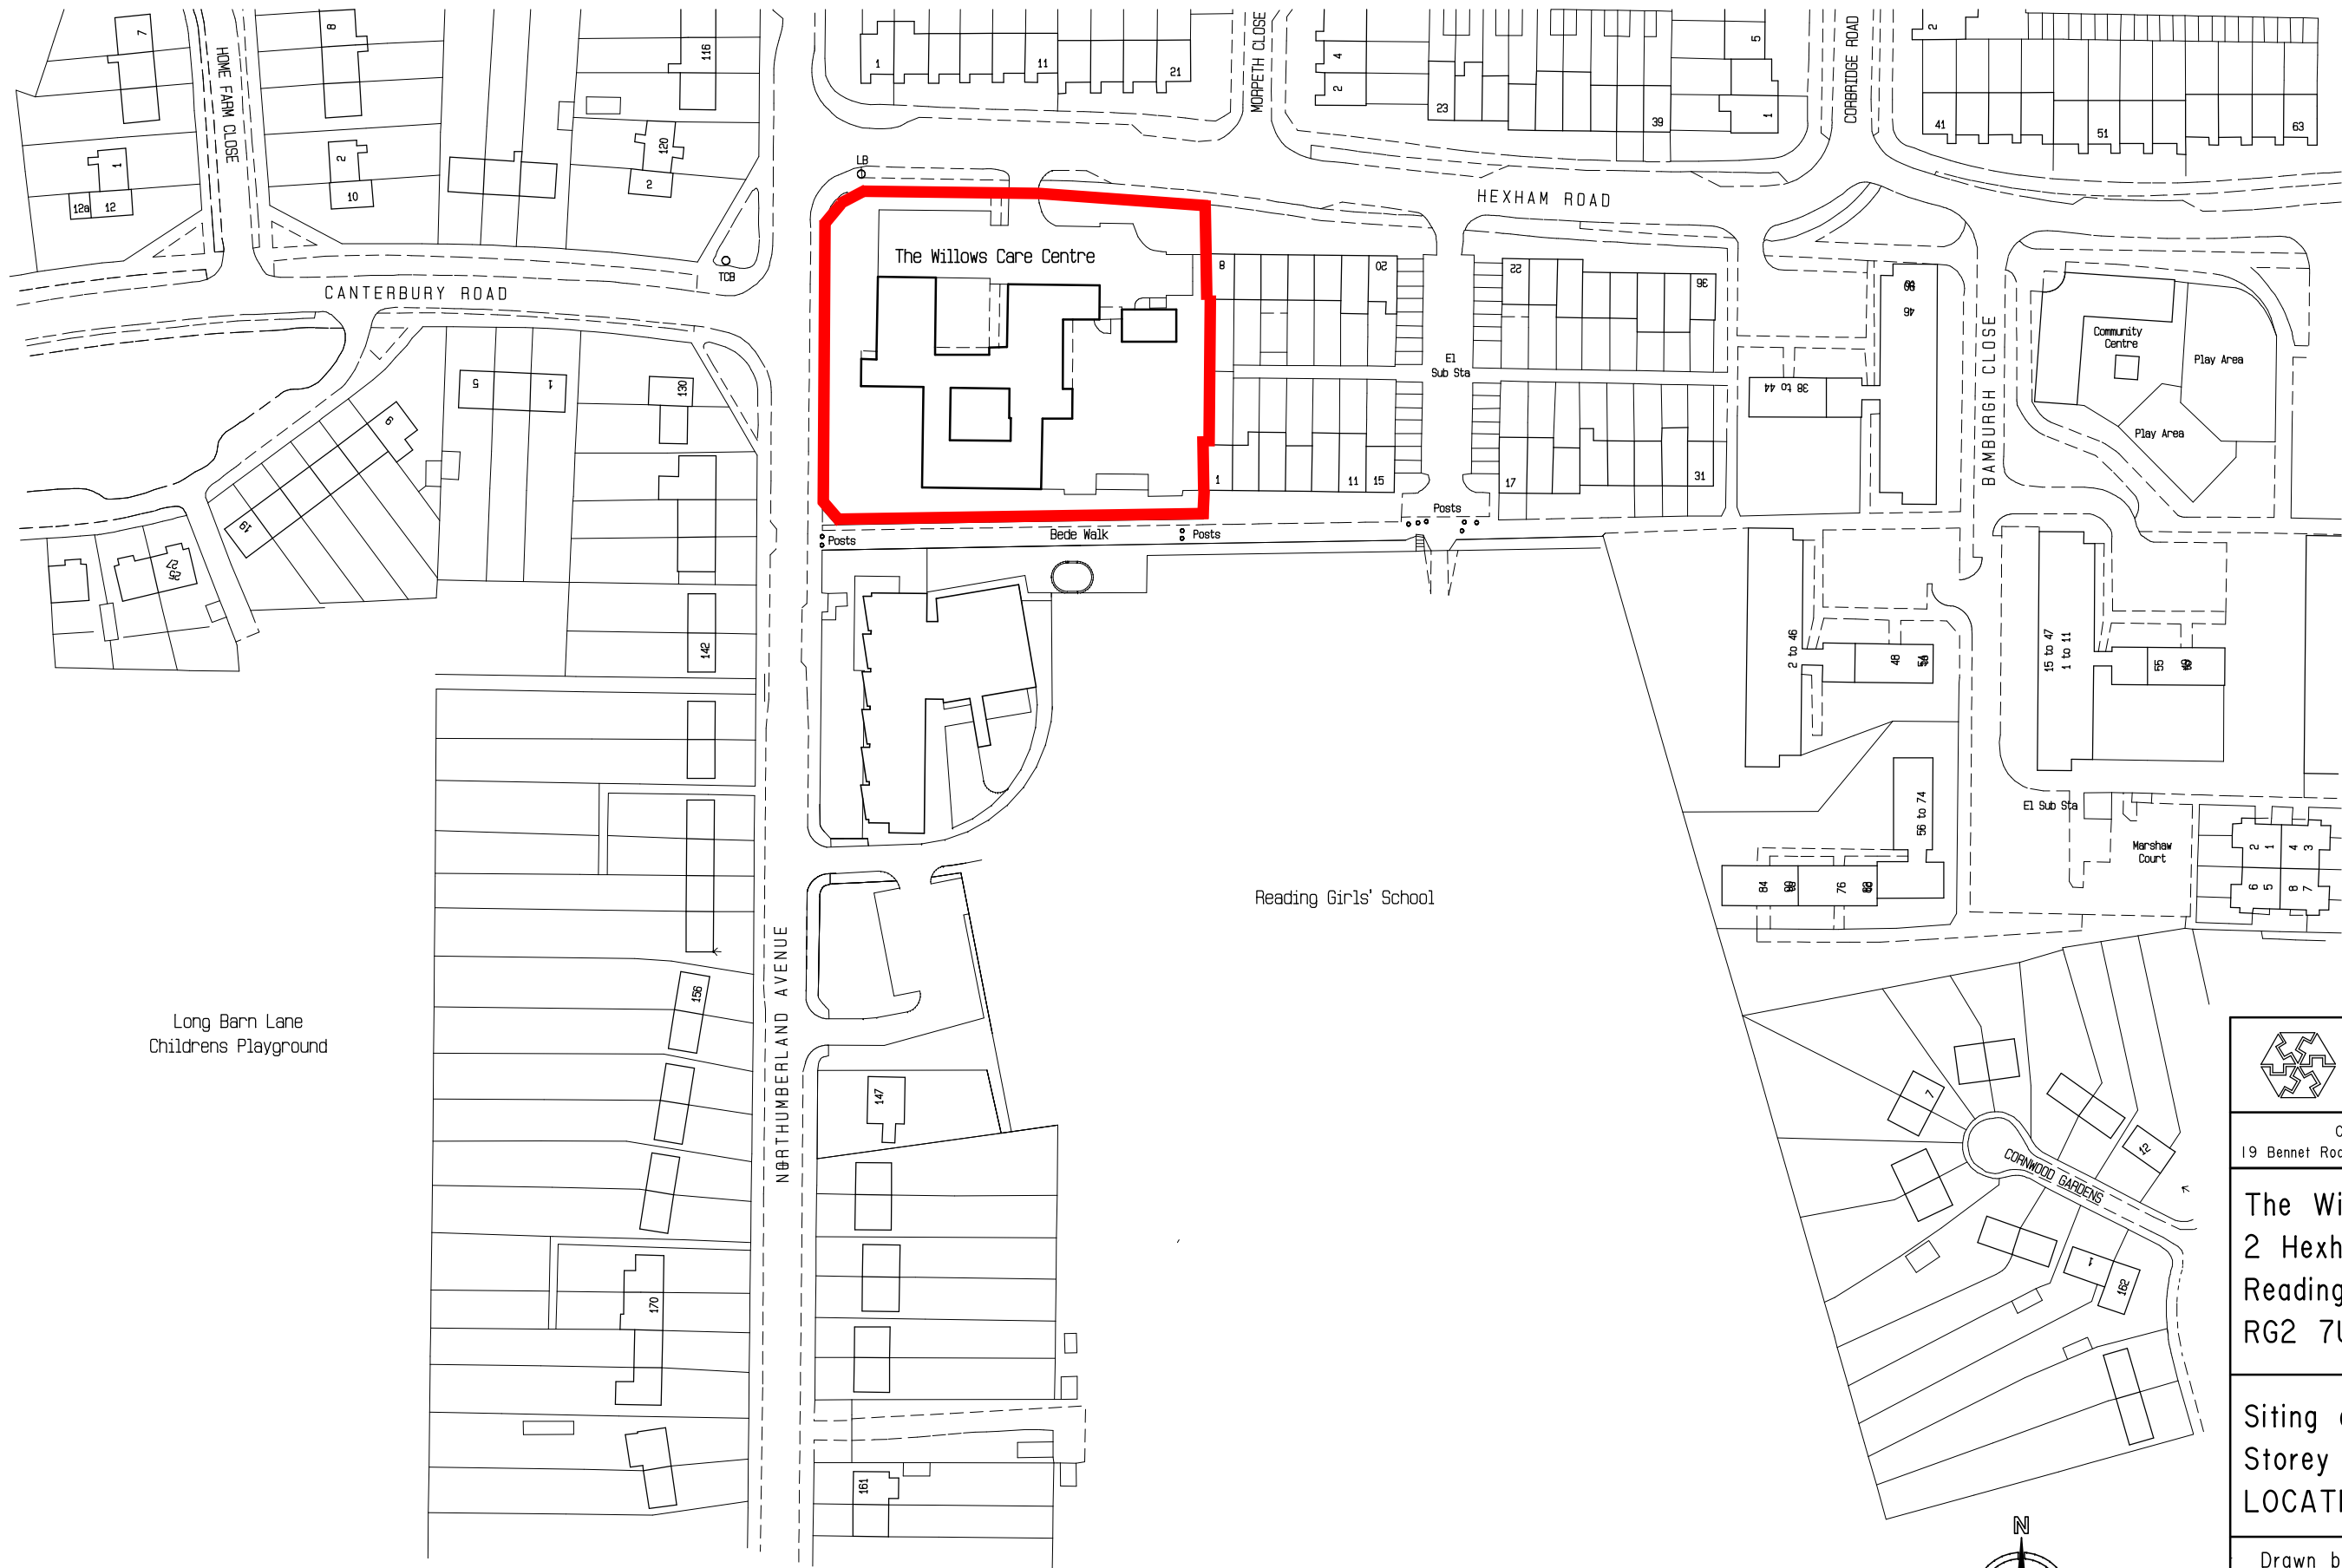

CORPORATE PROPERTY SERVICES
19 Bennet Road, Reading RG2 0QX - Tel: 0118 937 3094

The Willows Care Centre
2 Hexham Road
Reading
RG2 7UG

Siting of Temporary Single
Storey Modular Building
LOCATION PLAN

Drawn by: CRR
Checked by:
Date: 26/06/2017
Scale: 1:1250 (A3 paper)
Drawing No: CC/17/001/01