
FOR CONTINUATION - REFER TO INSET BELOW

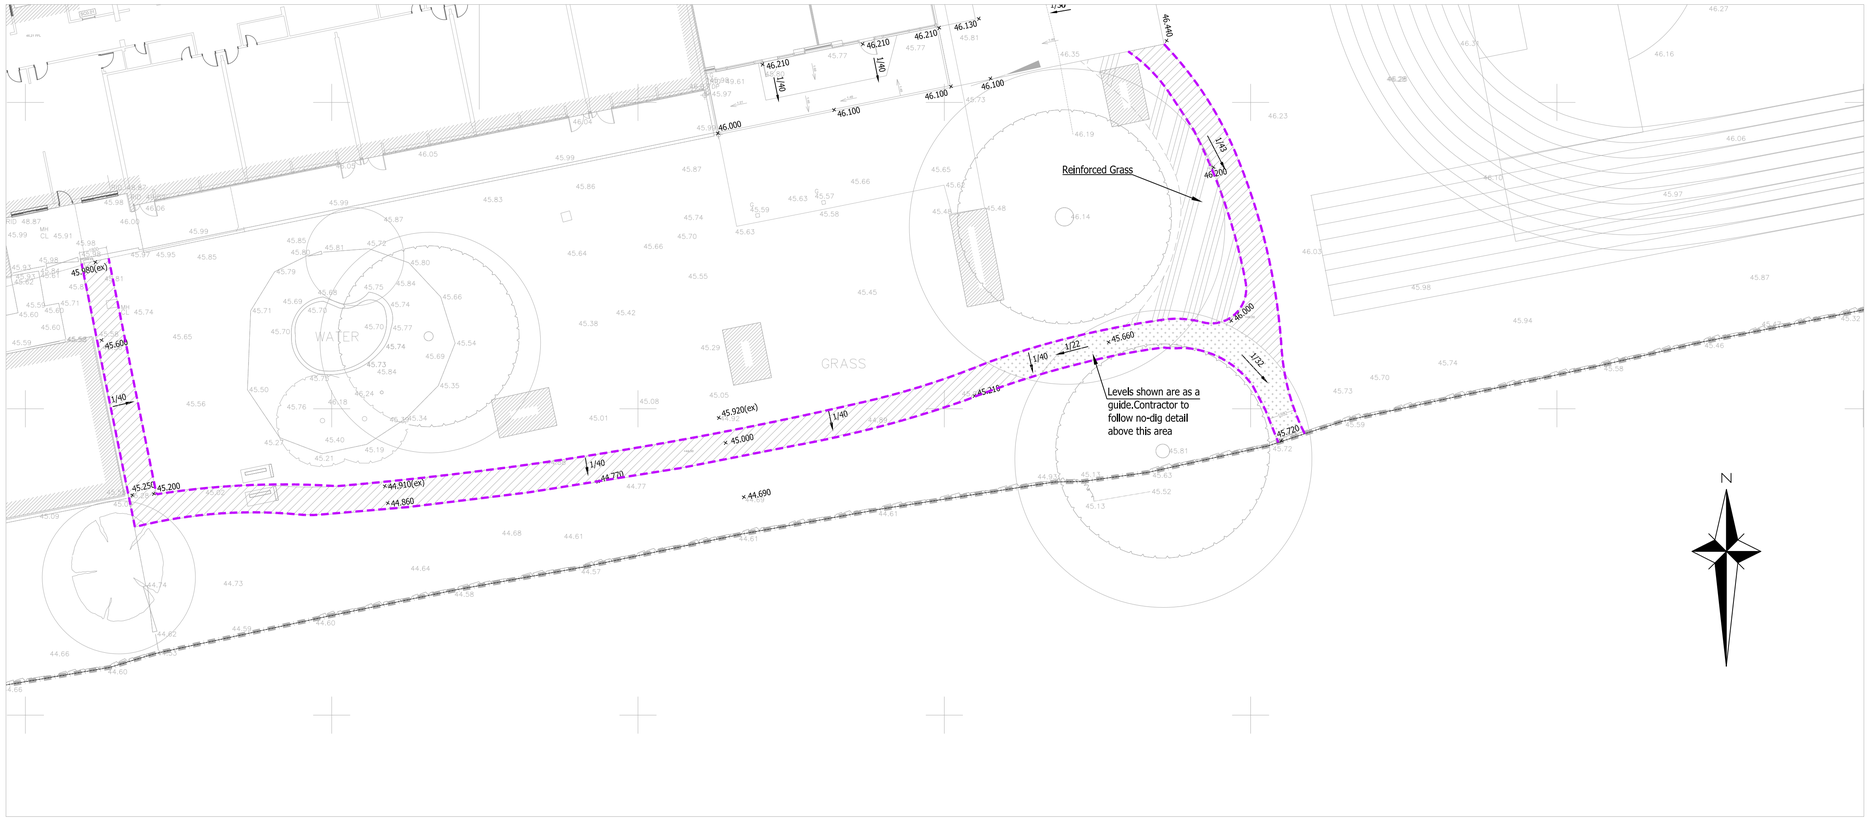



FOR CONTINUATION - REFER TO INSET ABOVE

GENERAL NOTES:

1. All dimensions to be checked on site. All details and dimensions relating to sub-contractors or suppliers work must be checked and agreed between the sub-contractor or supplier and the main contractor.

2. This drawing is to be read in conjunction with all relevant architects, services and engineers drawings and specifications.

3. The location, size, depth and identification of existing services that may be shown or referred to on this drawing have been assessed from non intrusive observations , record drawings or the like. The contractor shall safely carry out intrusive investigations, trial holes or soundings prior to commencing work to satisfy himself that it is safe to proceed and that the assessments are accurate. Any discrepancies shall be notified to gsp prior to works commencing.

4. Tender or billing drawings shall not be used for construction or the ordering of materials.

5. Do not scale. All dimensions and levels to be site confirmed.

6. Copyright : This drawing must not be copied, amended nor reproduced without the prior written agreement of gsp.

Legend

- Geogrid Grass Reinforcement
- Flexible Footpath
- No-Dig construction as per Arboriculturalist detail
- 100mm Full Height Kerb
- Edging Kerb
- DK Dropped Kerb
- RW 0.5m Masonry Retaining Wall
- +50.950 External Level
- 1/30 Gradient

PREFIXES TO DRAWING NUMBERS SHALL SIGNIFY THE FOLLOWING :-

P = PRELIMINARY	SHALL NOT BE USED FOR CONTRACT OR CONSTRUCTION PURPOSES.
T = TENDER	SHALL NOT BE USED FOR CONSTRUCTION PURPOSES.
C = CONSTRUCTION	THESE ARE THE ONLY DRAWINGS THAT SHALL BE USED FOR CONSTRUCTION PURPOSES.
R = RECORD	RECORD OF ACTUAL COMPLETED WORK.

REV	DATE	DESCRIPTION	BY	CHK	APP
C0	19.11.14	STAGE F ISSUE	LT	MR	GO

Gyoury Self
CONSULTING ENGINEERS
STRUCTURAL - CIVIL - ENVIRONMENTAL

THE LANSDOWNE BUILDING, No 2 LANSDOWNE ROAD
CROYDON, SURREY, CR9 2ER
TELEPHONE 0208 263 6079
E-MAIL: mail@gsplondon.co.uk
Website: www.gyouryself.com
Also at Hove and Fareham

CLIENT: MILLER CONSTRUCTION

ARCHITECT: HLM ARCHITECTS

JOB TITLE: SOUTHCOTE PRIMARY SCHOOL READING

DRAWING TITLE: FOOTPATH WORKS

DRAWN	ENGINEER	CHECKED	APP
MR	GTA		

DATE	SCALE @ A1
OCTOBER 2014	1/250

JOB No.	STATUS	DRAWING No.	REV.
L1039	C	SCPS-GSP-CE-00-PL-0107	C0

STAGE F – PRODUCTION INFORMATION