





NOTE:  
THIS DRAWING MUST NOT BE USED FOR CONSTRUCTION  
UNLESS MARKED SO.  
THE CONTRACTOR MUST WORK FROM DIMENSIONS ONLY;  
DO NOT SCALE.  
ANY DISCREPANCY MUST BE REPORTED THE ARCHITECT  
IMMEDIATELY.  
THIS DRAWING TO BE READ IN CONJUNCTION WITH ALL  
RELEVANT ARCHITECTS AND ENGINEERS DRAWINGS.

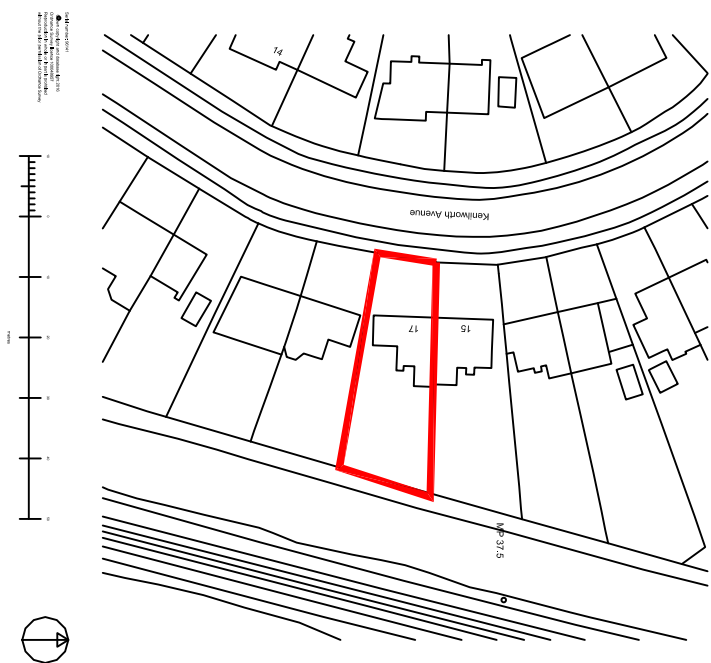

Location Plan  
(1:25000000, 1:25000000)

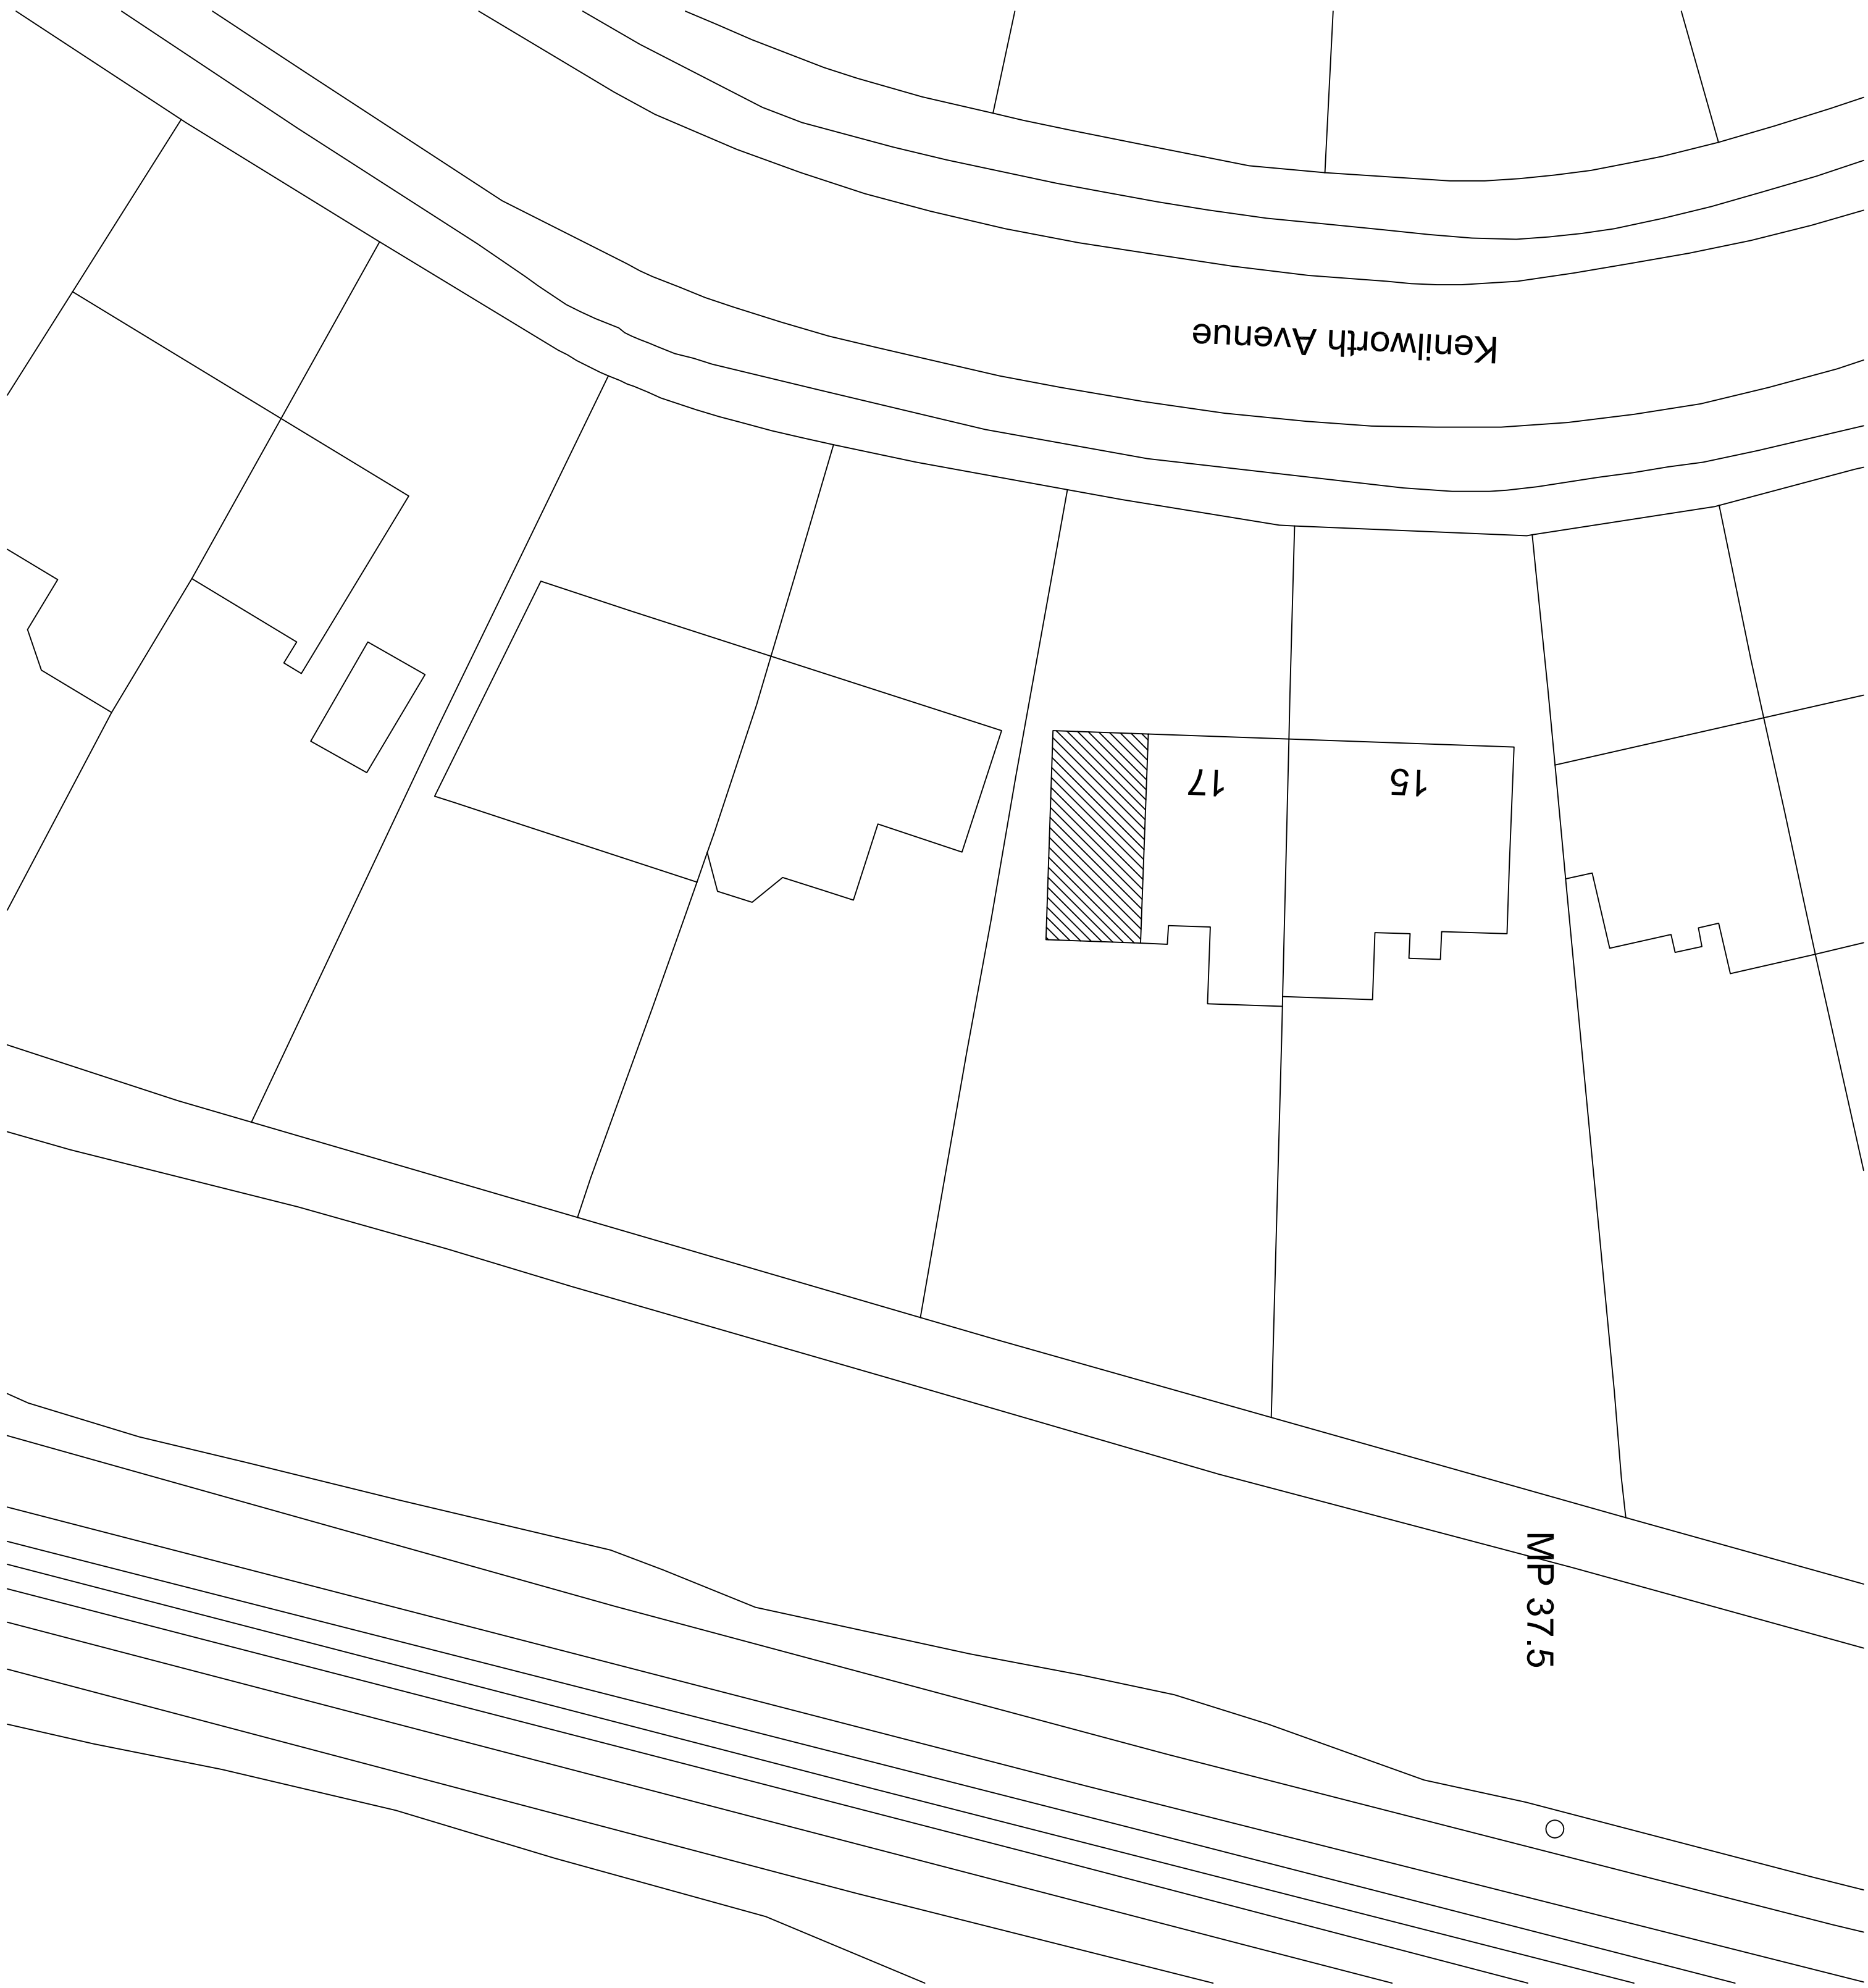

Block Plan  
(1:25000000, 1:25000000)

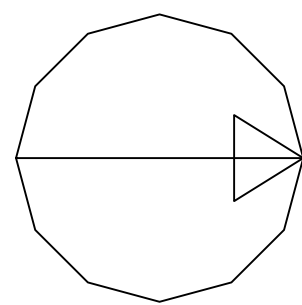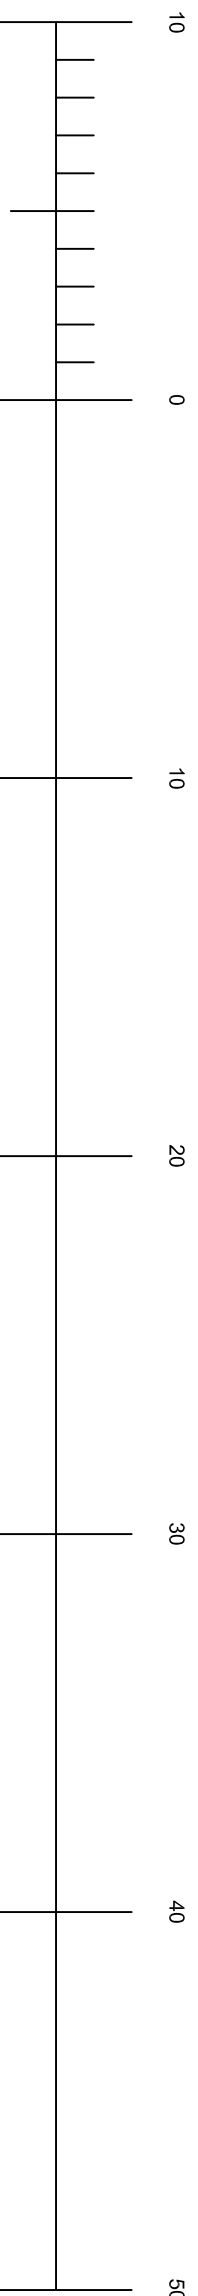

Rev Date Description

Home Planning SW

30A High Street  
2nd Floor  
Bristol  
BS20 8AA  
Tel: 0117 244 6084

Project

17 Kenilworth Avenue  
Reading  
RG30 3DL

Drawing Title

Location & Block Plan

|       |          |                |
|-------|----------|----------------|
| Scale | As Shown | 200 Number     |
| Date  | Mar 2016 | Drawing Number |
| Drawn | Checked  | 1005           |
| Drawn | Checked  | 5MM            |