


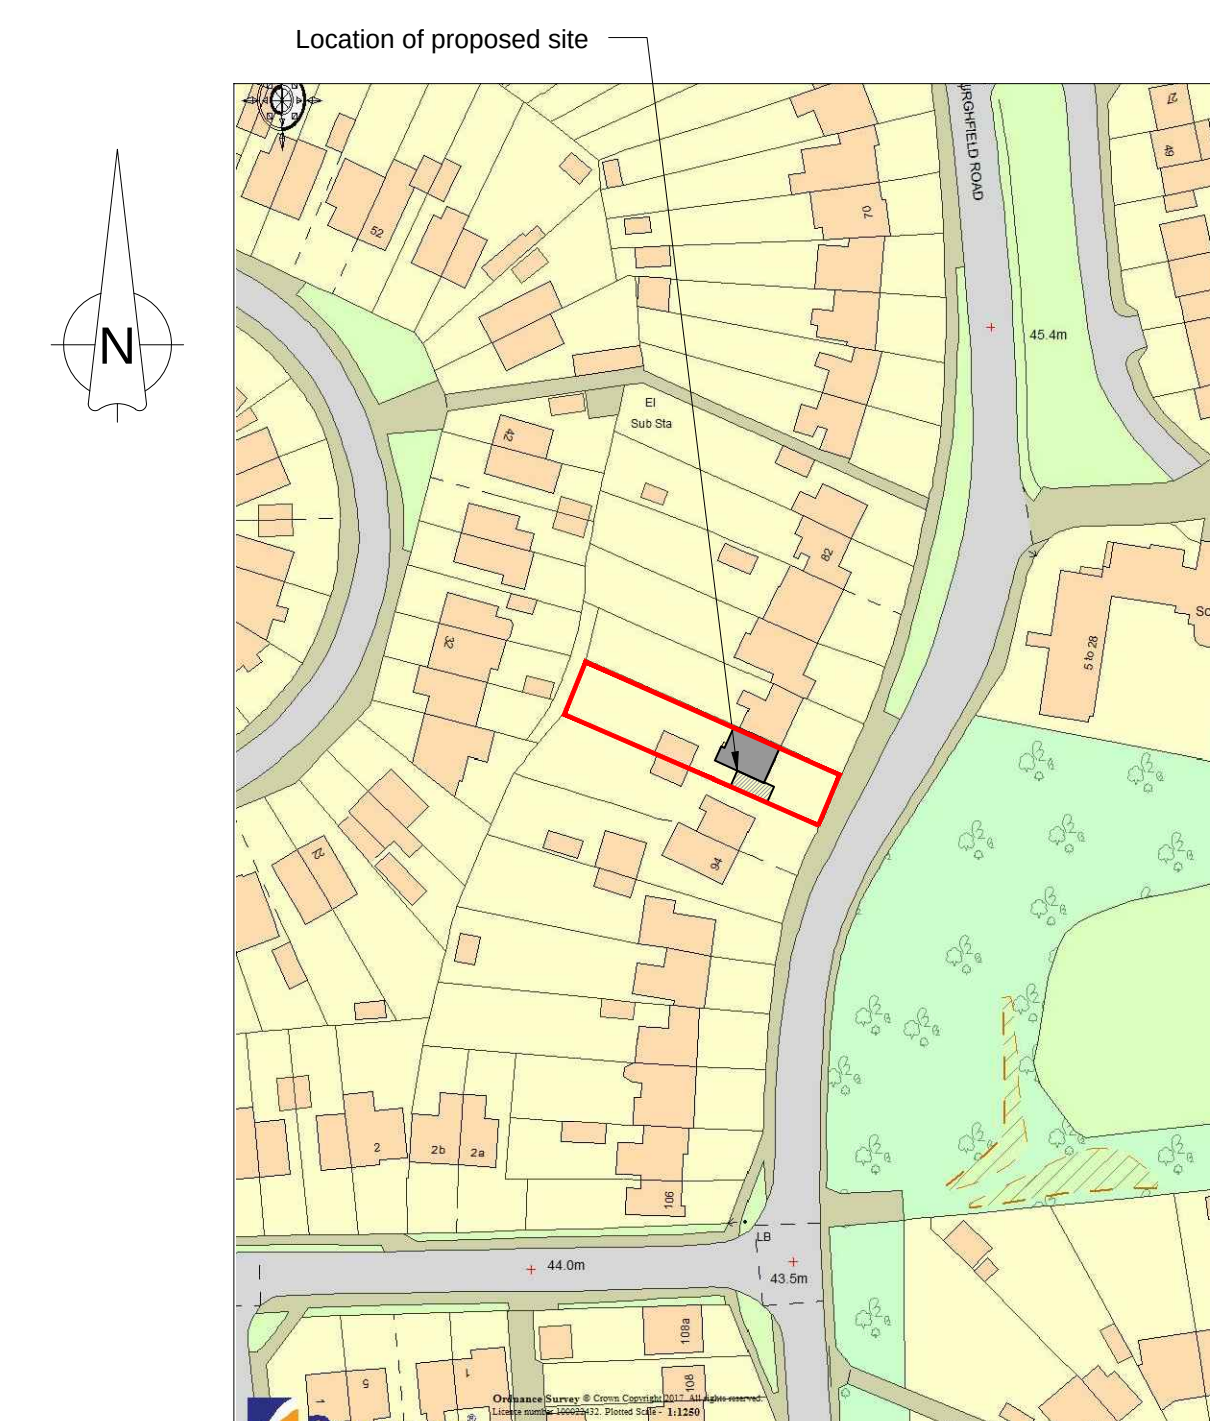

SITE LOCATION PLAN (SCALE 1:1250)

BLOCK PLAN
(SCALE 1:200)

PLEASE NOTE THAT THE CURRENT OS-MAP AVAILABLE FOR THE LOCATION PLAN MAY NOT BE COMPLETELY UP TO DATE. PLEASE CONSULT THE PLANNING HISTORY FOR THE AREA FOR MORE ACCURATE AND UP TO DATE LAYOUTS.

10 m 0 10 m

SCALE 1 : 200

10 m 0 100 m

SCALE 1 : 1250

A	22.06.17	JA	DA	JA	ISSUED FOR PLANNING APPROVAL
REV	DATE	DRN	CHKD	APPD	DESCRIPTION
DRAWING STATUS					



E: info@bluebirdengineering.co.uk
T: 0118 9583 551 F: 0118 9583563
A: 110 London Street, Reading, RG1 4SJ

CLIENT			Mr & Mrs O'Malley		
PROJECT			90 Burghfield Road Reading		
TITLE			Site Location Plan & Block Plan		
DRAWN		DATE	SCALE		
JA		22.06.17	As Shown @ A		
DRG NO			REV		
A-1000			A		
© BLUEBIRD ENGINEERING LTD 2013					