


Appendix G

Appendix H



AMBULANCE TRACKING AT BUS STOP

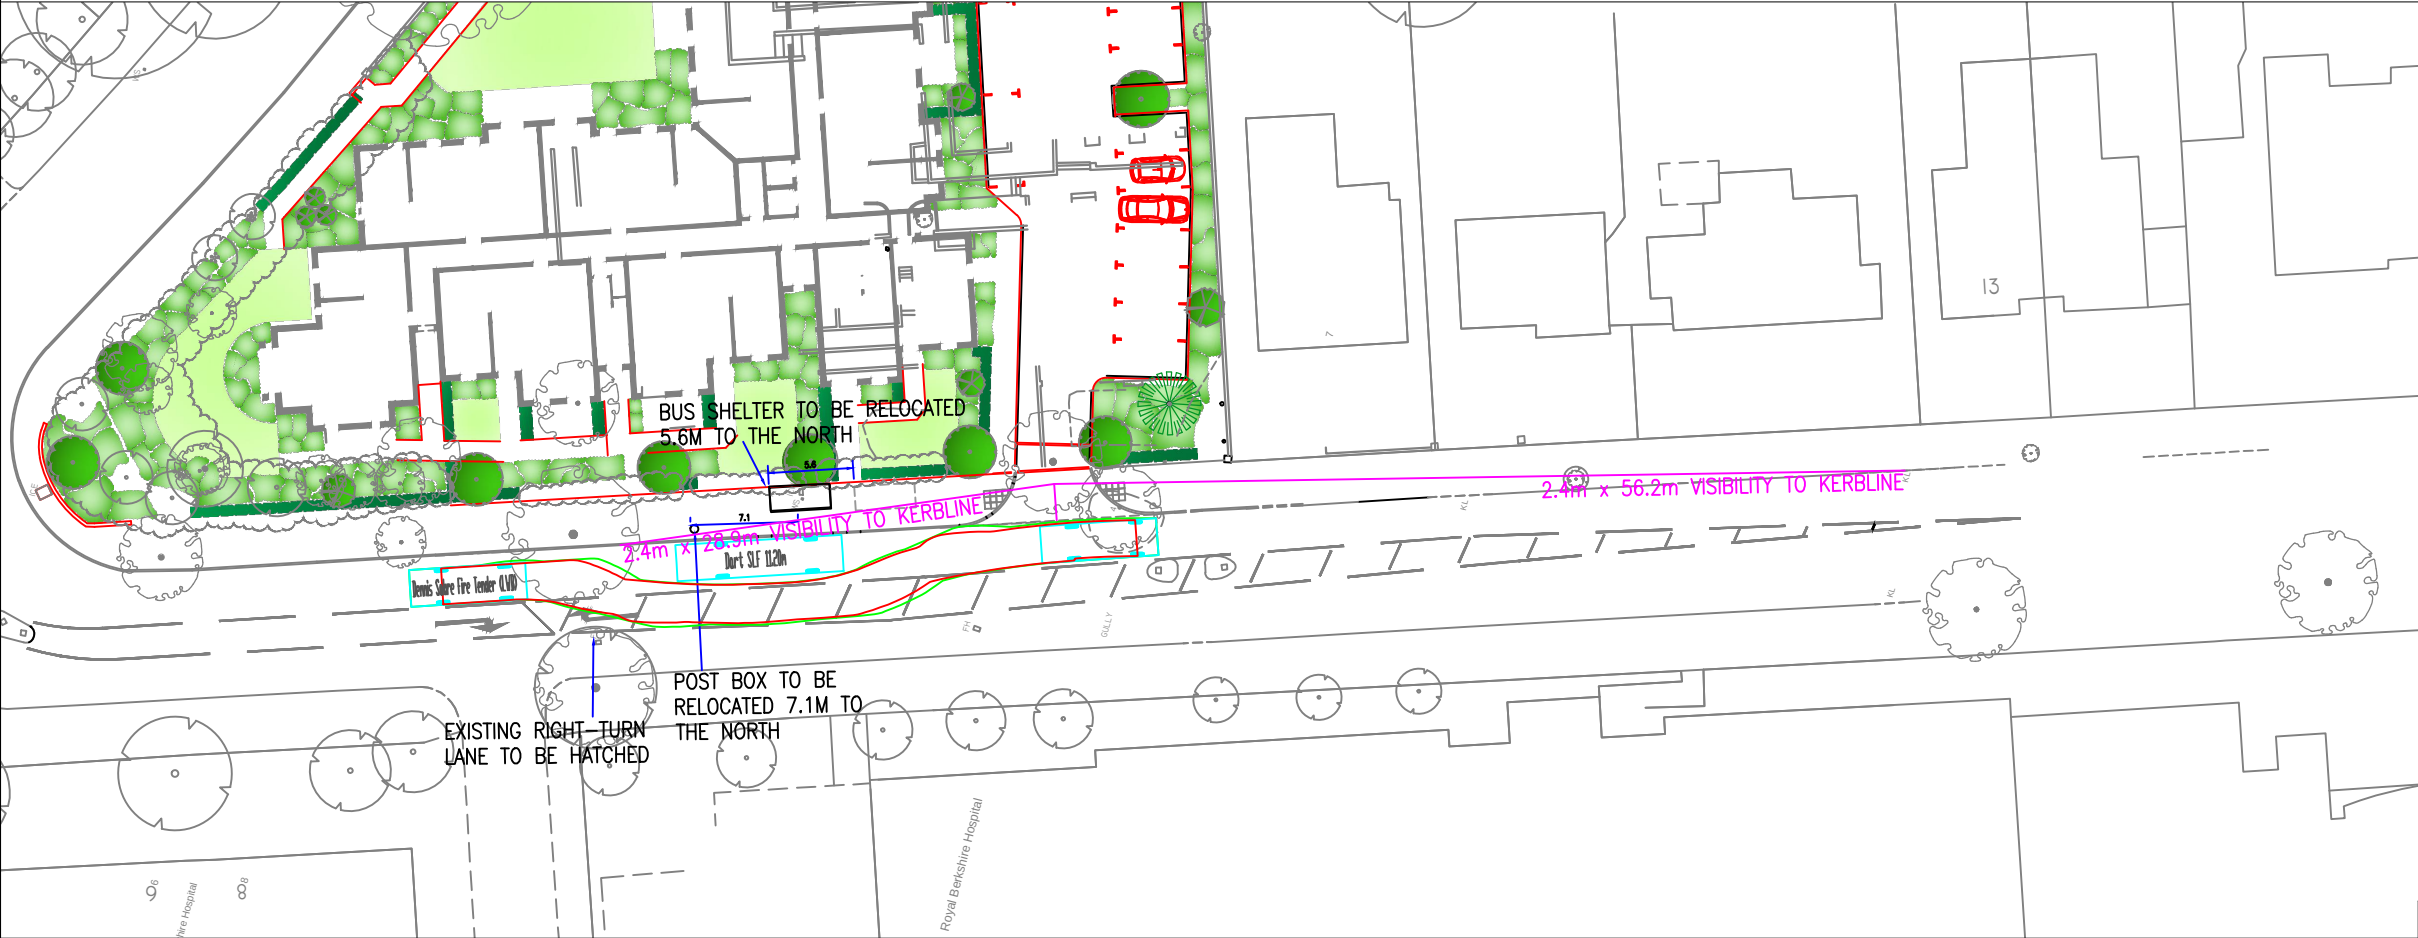


FIRE ENGINE TRACKING AT BUS STOP


GENERAL NOTES

- 1. THIS DRAWING IS INTENDED TO BE VIEWED IN COMBINATION WITH ALL RELEVANT ARCHITECTS, ENGINEERS, SERVICES AND SPECIALIST DRAWINGS AND SPECIFICATION.
- 2. ANY VARIATIONS OR DISCREPANCIES BETWEEN THESE DRAWINGS IN TERMS OF DIMENSIONS OR DETAILS SHOULD BE DRAWN TO THE ATTENTION OF THE ARCHITECT AND/OR THE ENGINEER FOR CLARIFICATION.
- 3. PAUL BASHAM ASSOCIATES ACCEPTS NO RESPONSIBILITY FOR THE ACCURACY OF BACKGROUND INFORMATION PRODUCED BY THIRD PARTIES – THIS MUST BE TREATED AS INDICATIVE ONLY.
- 4. ALL DIMENSIONS AND LEVELS ARE IN METRES. DO NOT SCALE THIS DRAWING, PRINT, PLOT OR DISK.
- 5. THIS DRAWING SHOULD ONLY BE USED FOR CONSTRUCTION IF THE PROJECT PHASE IN THE TITLE FRAME BELOW IS SHOWN AS "CONSTRUCTION". PAUL BASHAM ASSOCIATES TAKE NO RESPONSIBILITY FOR CONSTRUCTION WORKS UNDERTAKEN TO DRAWINGS WHICH ARE NOT MARKED UNDER THIS PHASE.


BUS VEHICLE PROFILE

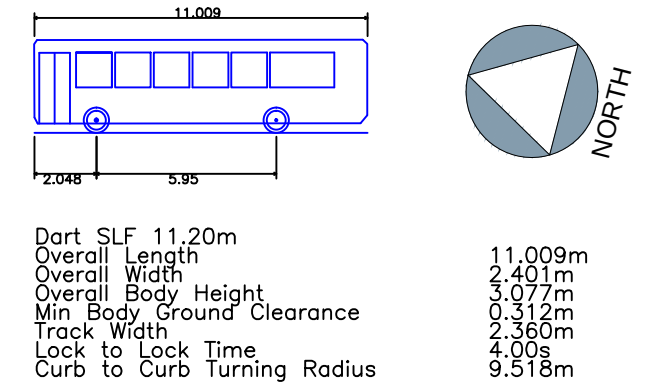

AMBULANCE VEHICLE PROFILE

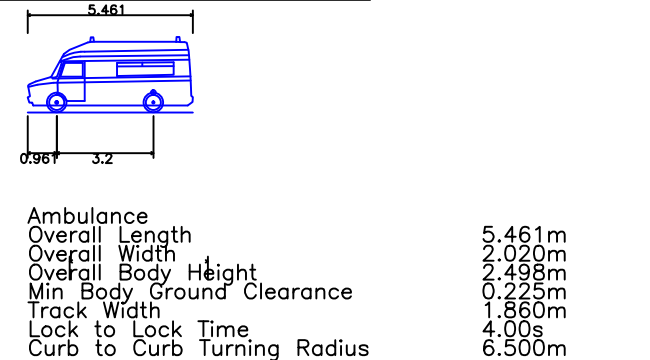

FIRE ENGINE VEHICLE PROFILE

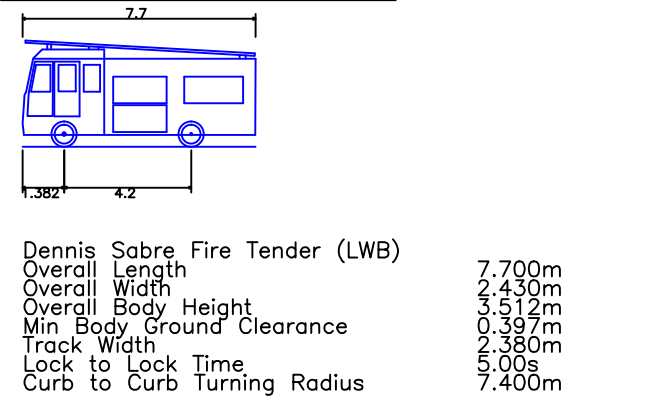

A	UPDATED SITE LAYOUT	26.10.17	BW	MS
Rev	Description	Date	By	Chkd

Project Name CRAVEN ROAD READING	Title AMENDED RELOCATION OF BUS STOP AND POST BOX, VISIBILITY SPLAYS AND EMERGENCY VEHICLE TRACKING	 Paul Basham Associates Ltd Lancaster Court, 8 Barnes Walks Road, Fareham, PO15 5TU 01499 668134 info@paulbashamassociates.com www.paulbashamassociates.com	Client  McCarthy & Stone	Checked By JH	Checked Date 09.10.17	Scale 1:500 (AT A3 SIZE)
Project Phase PRELIMINARY				Drawn By BW	Drawn Date 09.10.17	Client Drawing No. - PBA Drawing No. 047.0050.012 Revision A