


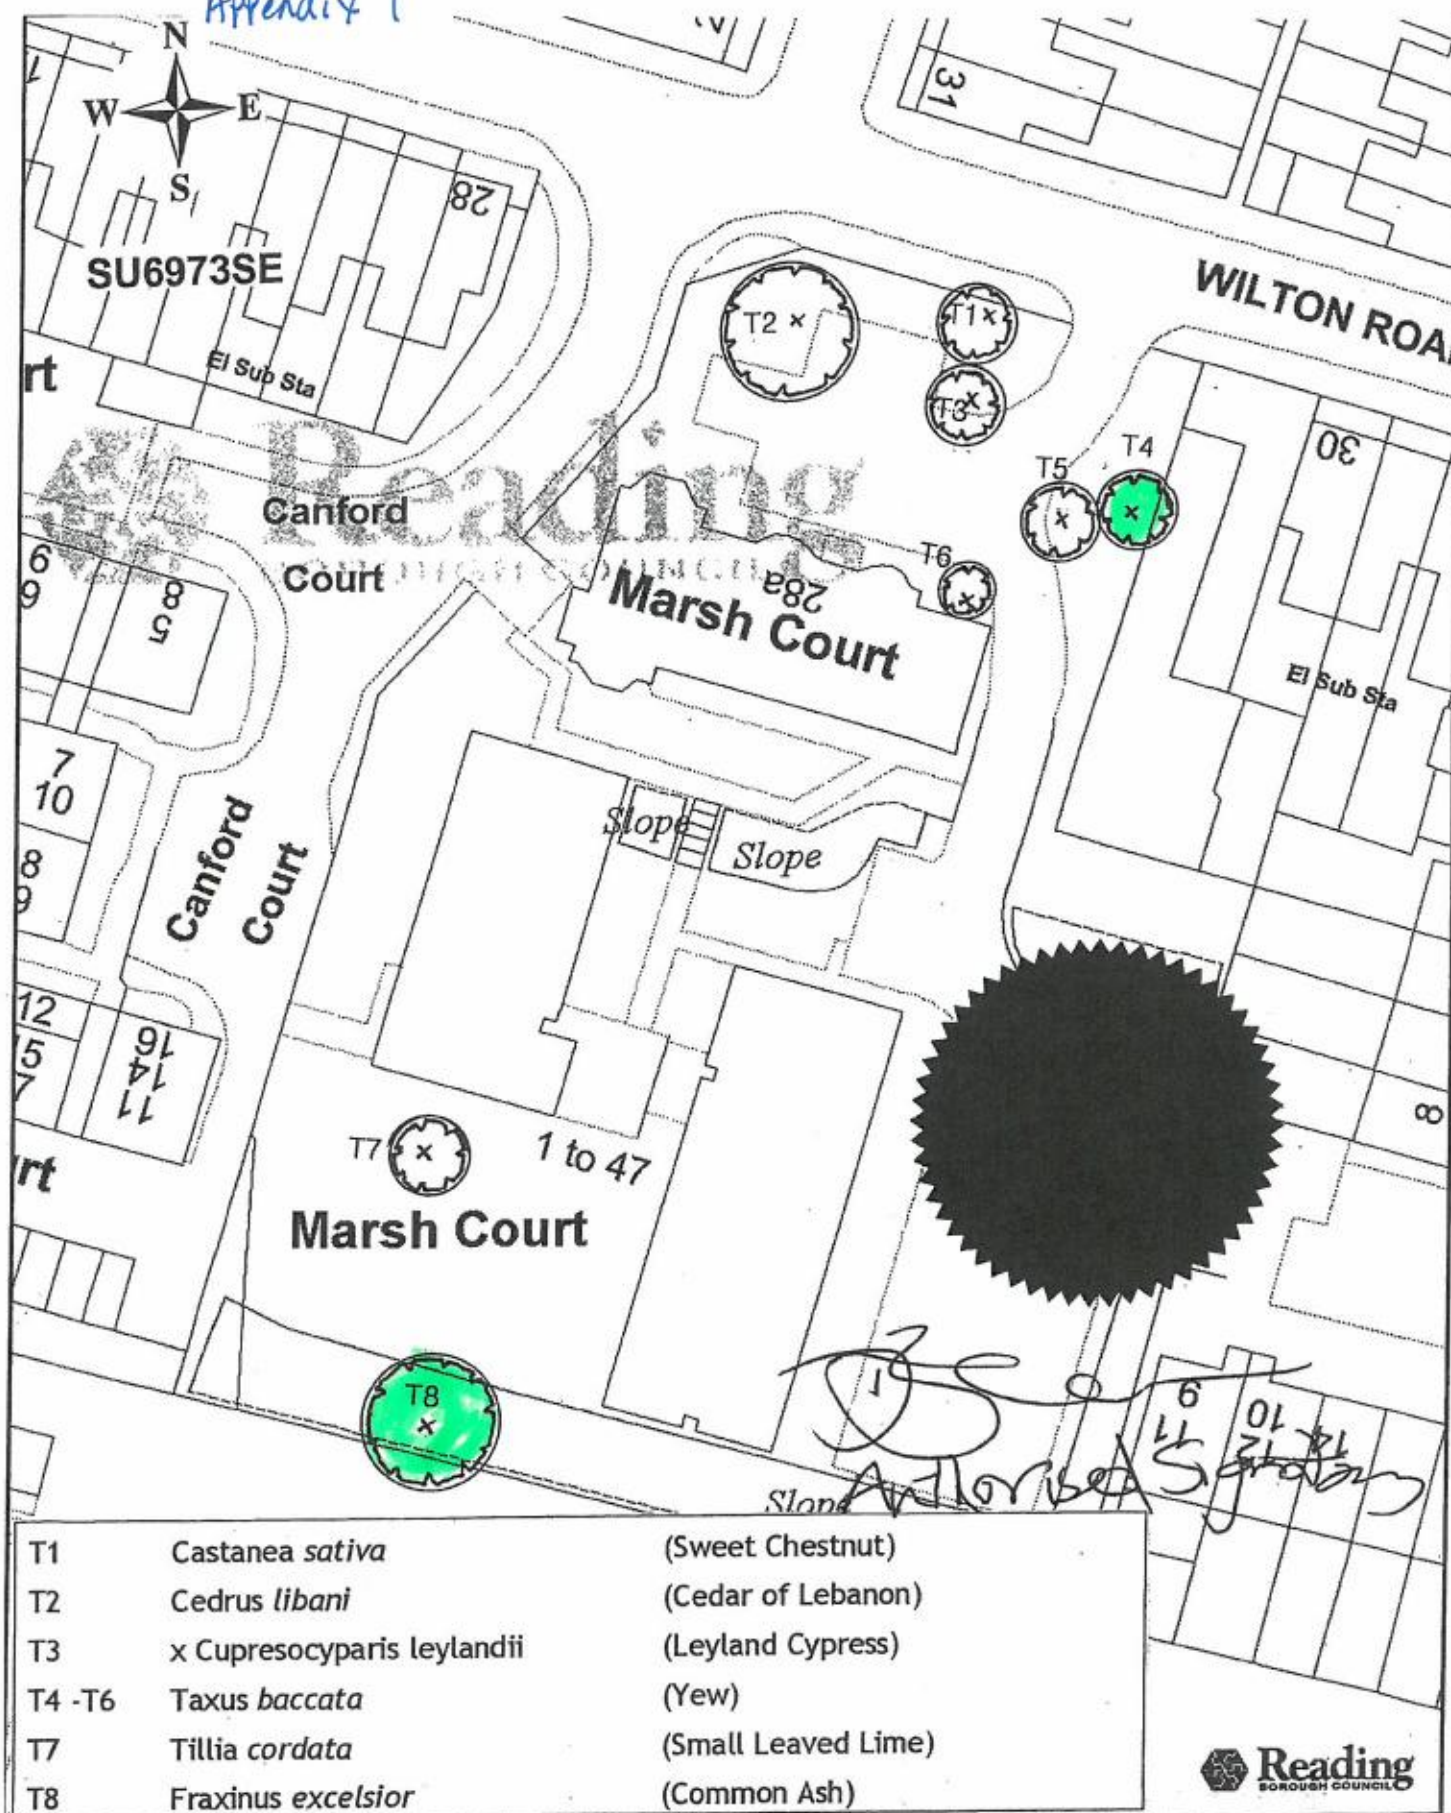

Tree Preservation Order: Marsh Court, 28a Wilton Road, Reading

Date 9/8/2005

Scale 1/500

DRG E2297

Reading
BOROUGH COUNCIL

Cities Revealed