



NOTE
ALL MATERIALS INTENDED TO BE USED ON
NEW EXTENSION ARE TO MATCH EXISTING.
THIS DRAWING HAS BEEN PREPARED WITHOUT
THE BENEFIT OF AN ACCURATE SITE SURVEY

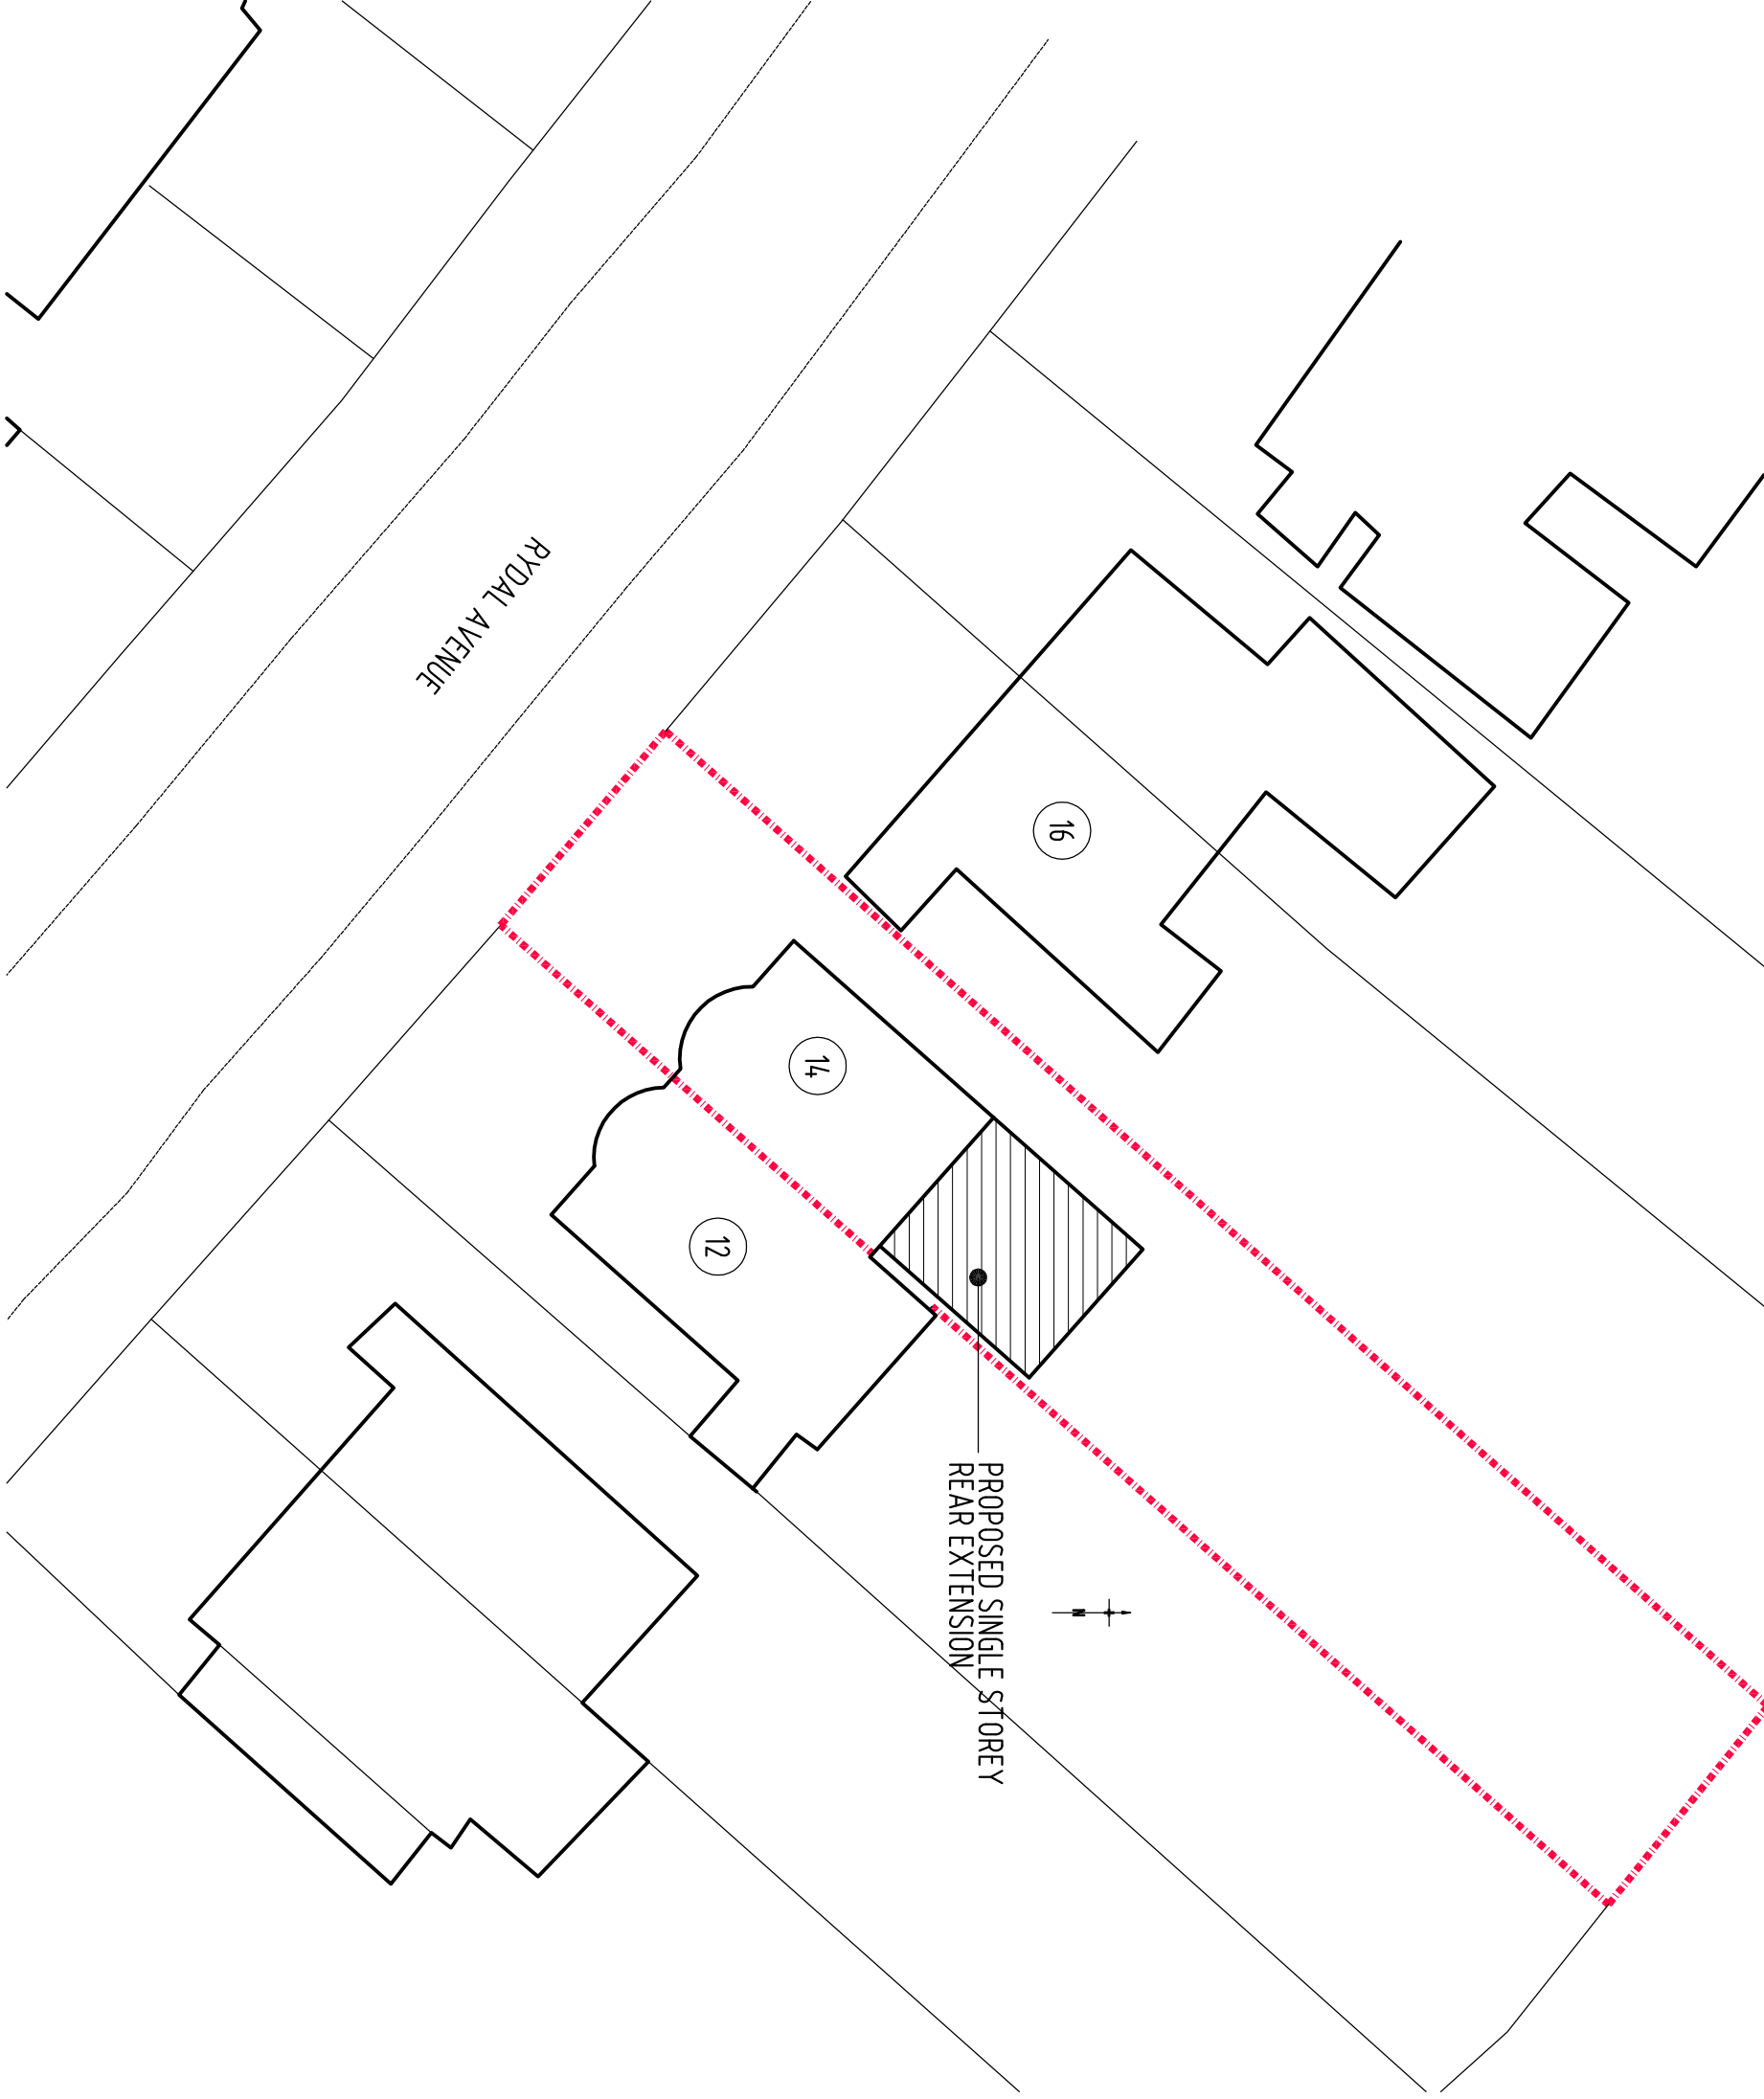

SITE / BLOCK PLAN (Scale 1 : 200)

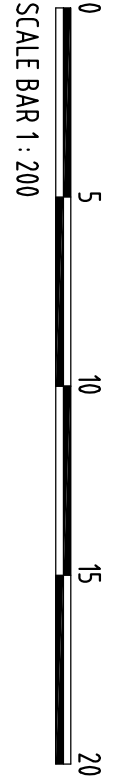

REF

RICHARD FENN DESIGNS LIMITED
11 HARRIER CLOSE, WOODLEY,
READING, BERKSHIRE, RG5 4PE.
Telephone READING (0118) 9691684
E-Mail : rfdl@ntlworld.com

PROPOSED SINGLE STOREY REAR EXTENSION
TO 14 RYDAL AVENUE, TILEHURST, READING
for MR AND MRS M. EL-GUEDDARI

SITE / BLOCK PLAN

DATE	SCALE	REVISION
APRIL 24th 2017	1 : 200	

DRAWING No.
ME.10