


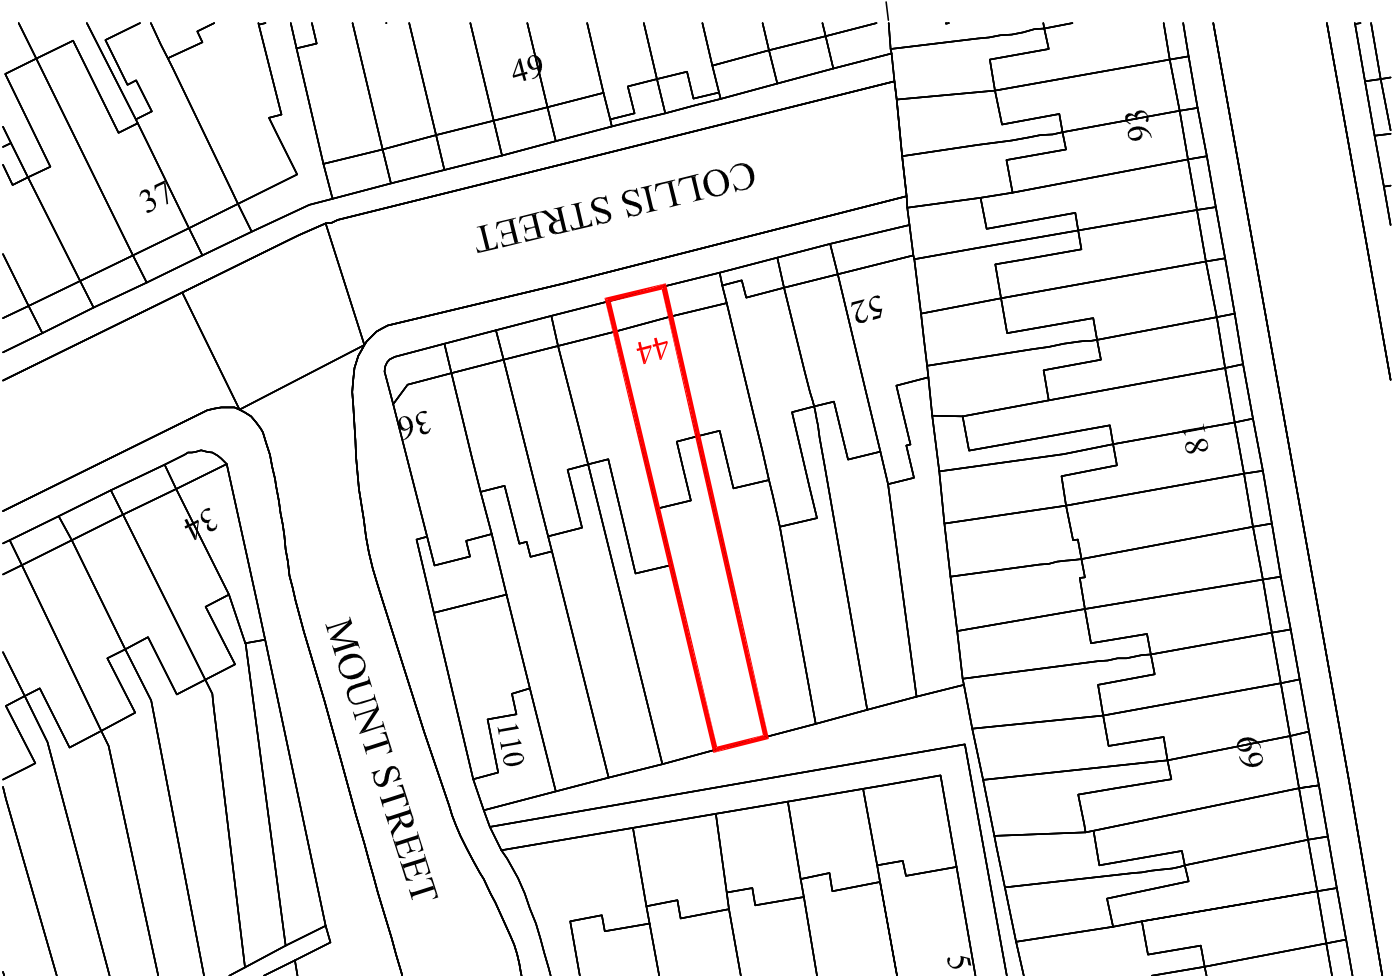


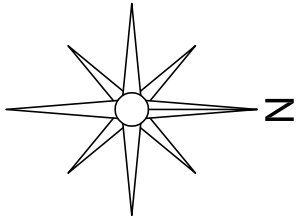

Existing Block Plan 1:500

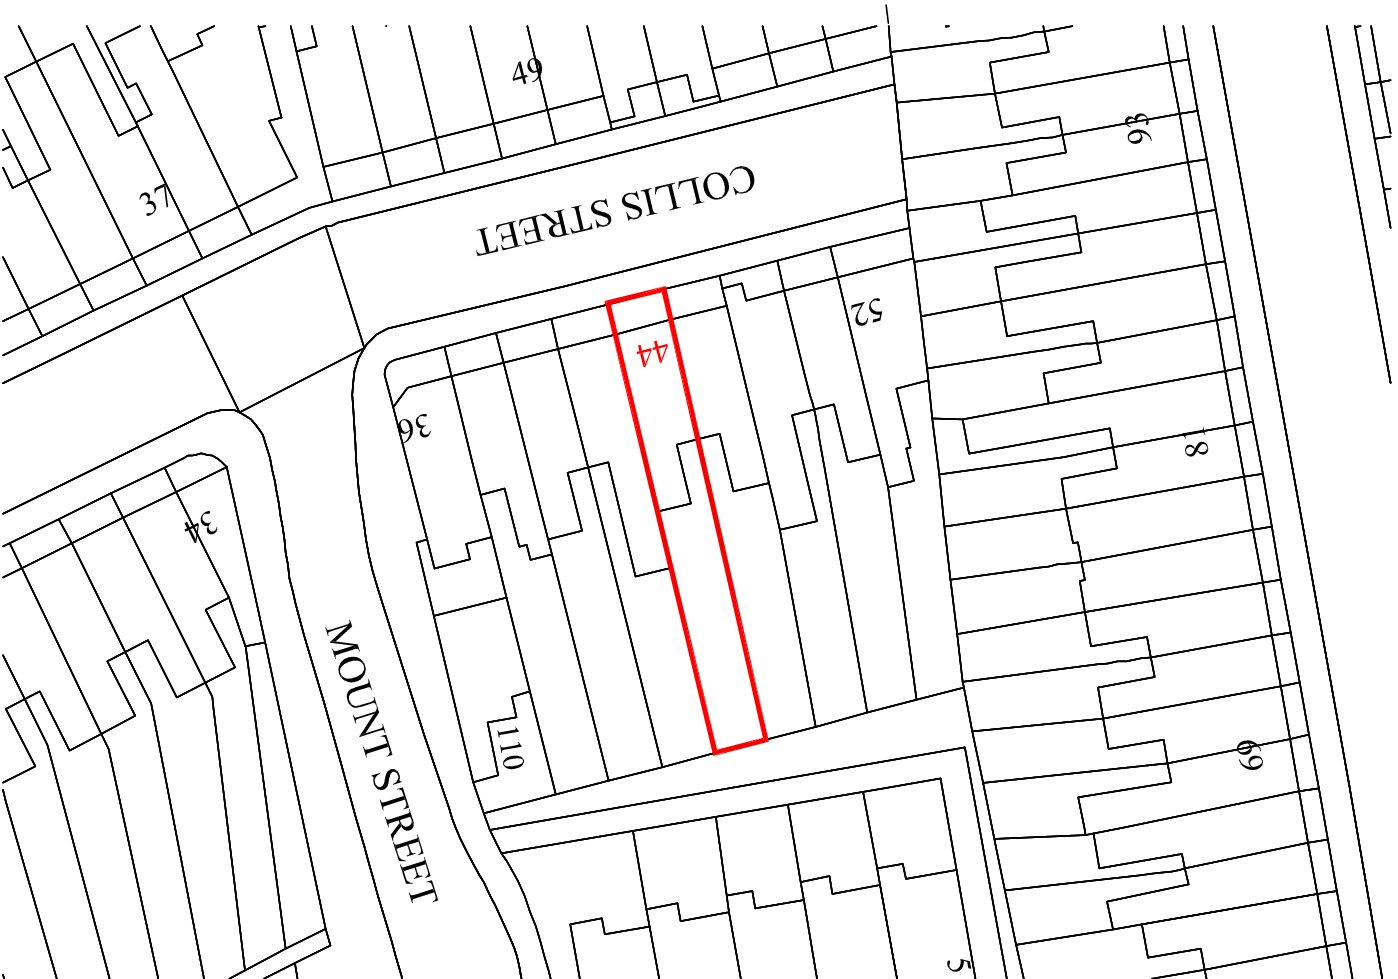

Proposed Block Plan 1:500

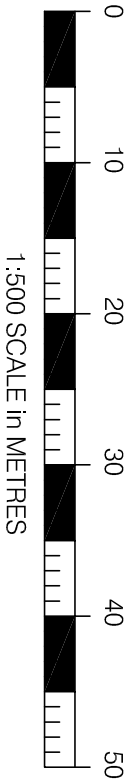

NOTES:

This drawing is to be read in conjunction with all relevant Architects and Engineers drawings. Only figured dimensions are to be used, for construction, all dimensions are to be verified on site prior to work commencing.


REV	AMENDMENT	DATE
-----	-----------	------

TITLE
44 Collis Street, Reading
RG2 0AE

Existing & Proposed
Block Plans

DATE	17.08.17	SCALE 1:100 @ A3
DRAWN	MSB	APPROVED

CCarchitecture Ltd
10 Anglo Office Park
Lincoln Road
High Wycombe
HP12 3RH
01 494 300 130
mail@ccarchitecture.co.uk
www.ccarchitecture.co.uk
Registered Practice CIA&ARB

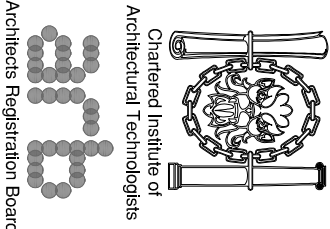

DRAWING STATUS

APPROVAL

DRAWING No	REV
2017-464-202	