

The copyright of this drawing is vested with Corstorphine + Wright Ltd and must not be copied or reproduced without the consent of the company.


Figured dimensions only to be taken from this drawing. DO NOT SCALE.
All contractors must visit the site and be responsible for checking all setting out dimensions and notifying the architect of any discrepancies prior to any manufacture or construction work.

NOTES:

- Extent of Application
- Extent of Applicant Ownership



100m
Scale Bar 1:1250

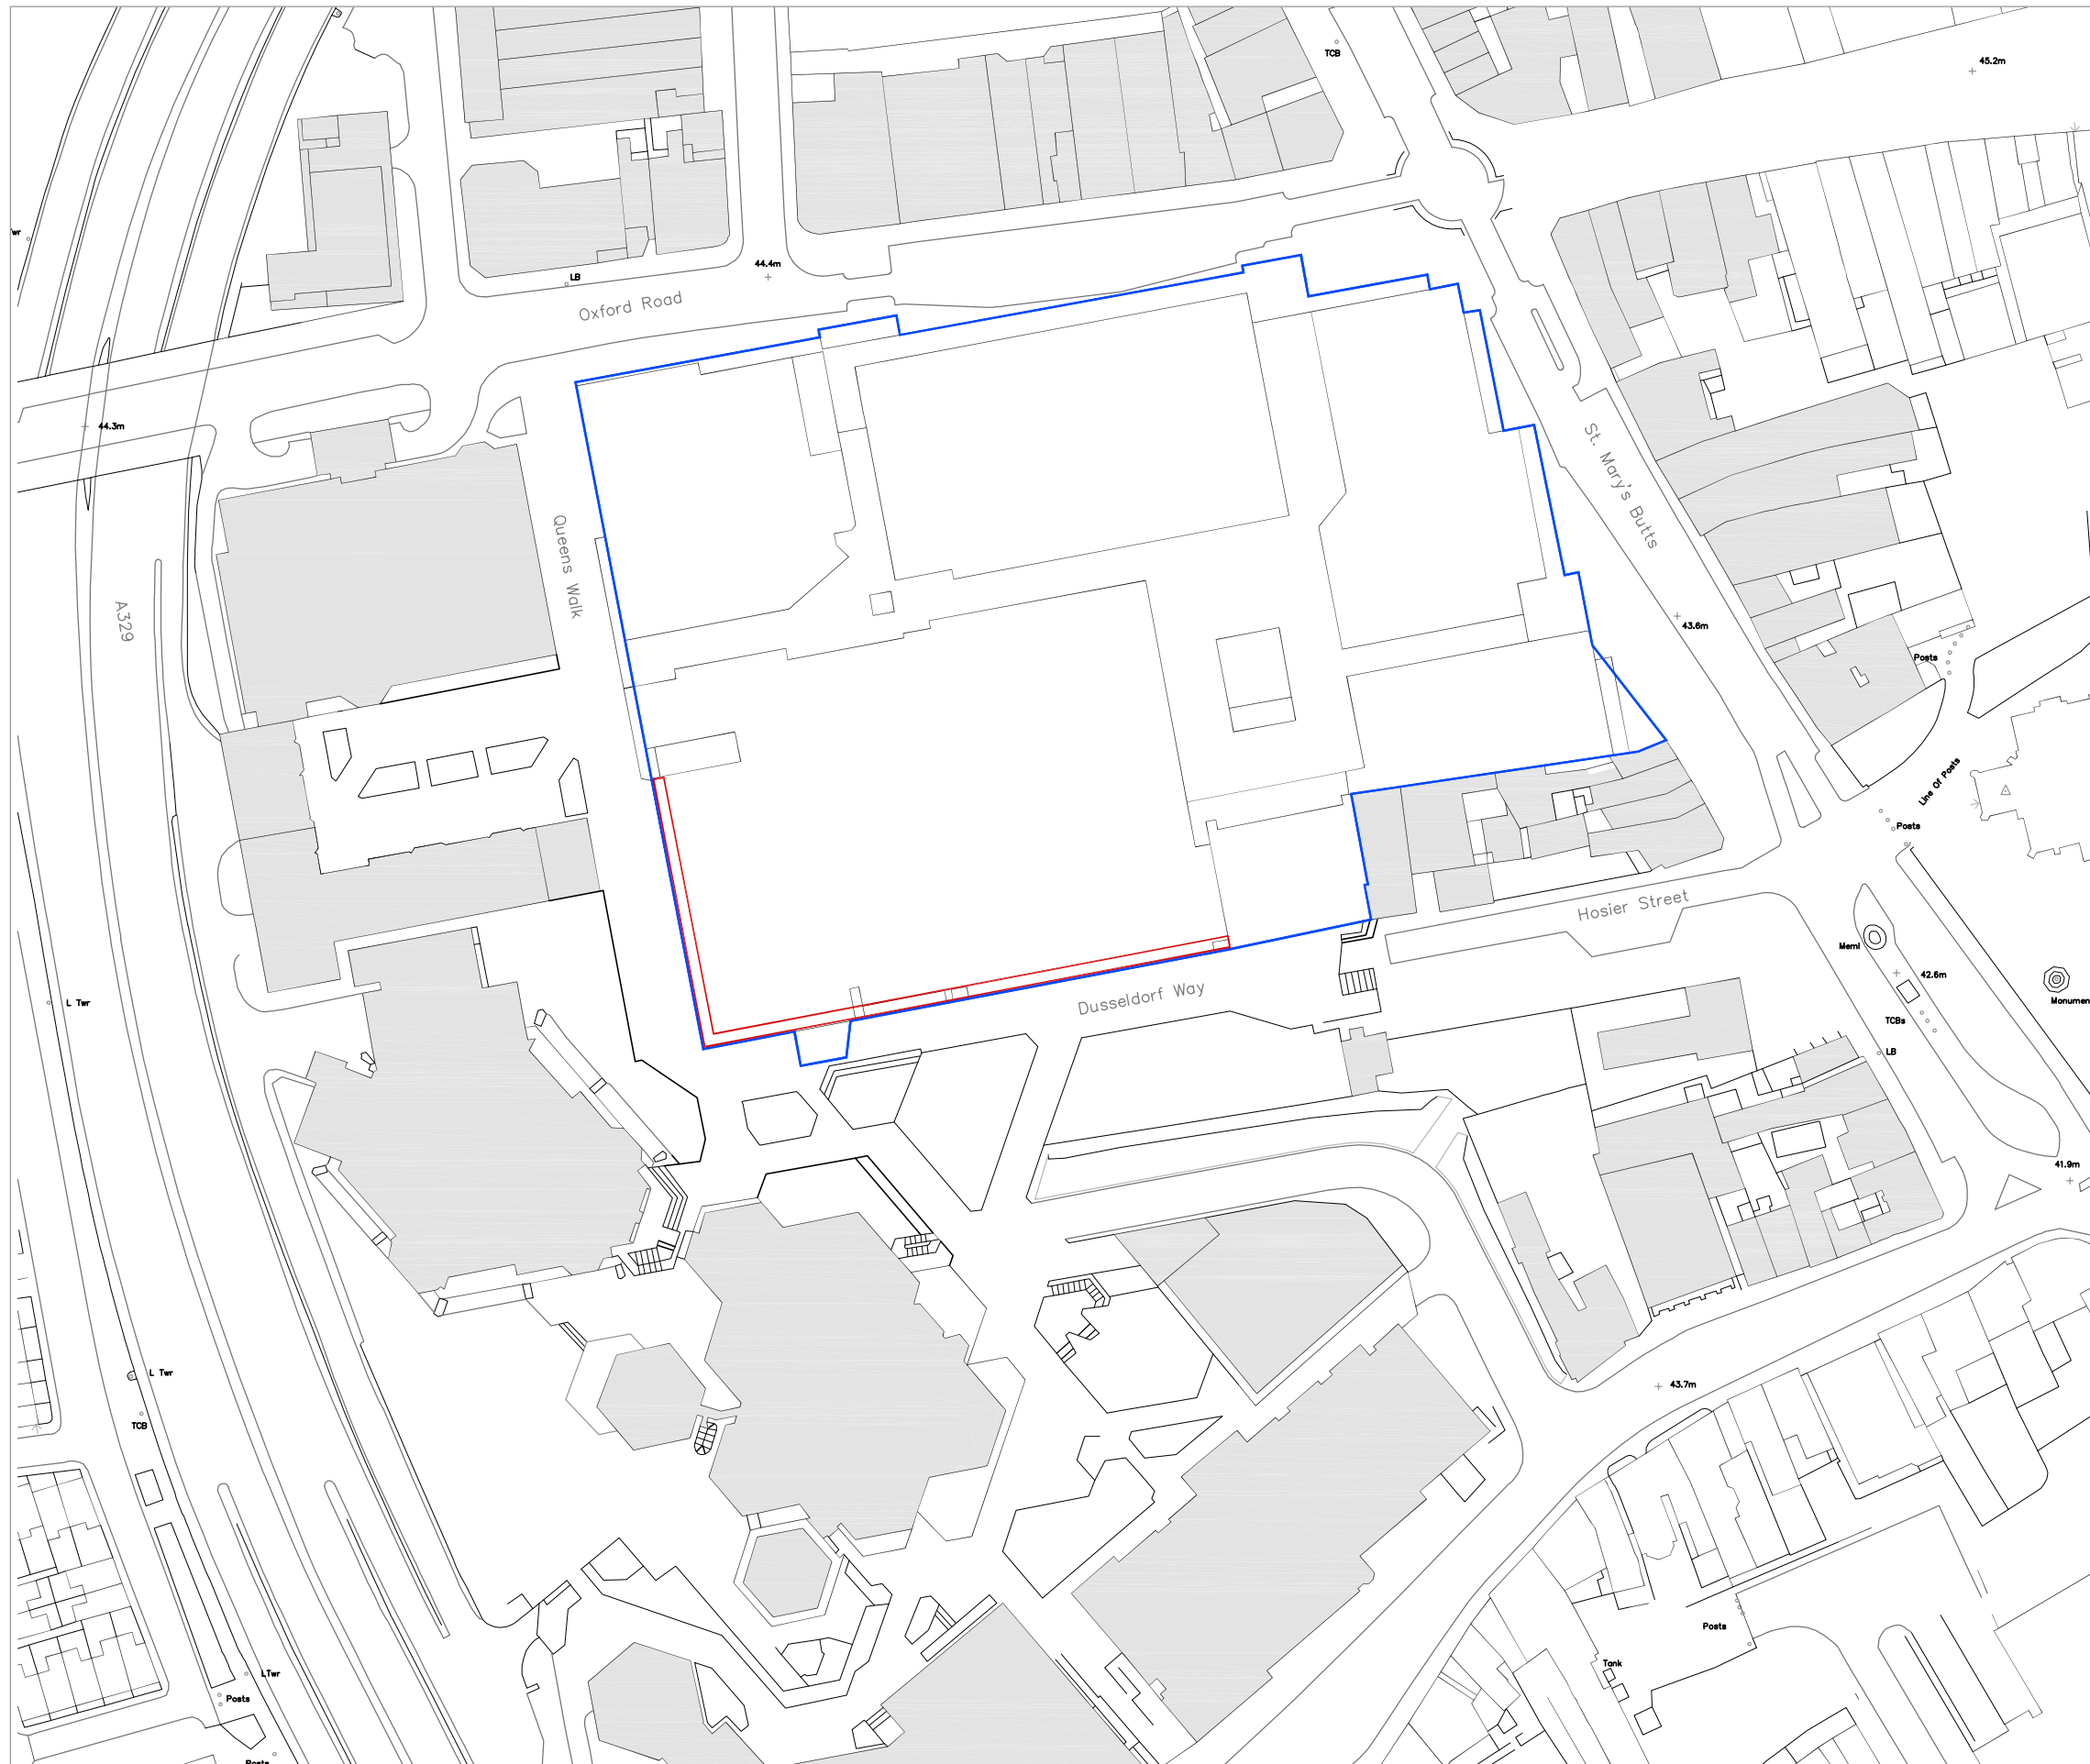

Site Location Plan
Scale 1:1250

REV DATE NOTES

Client

INCEPTION (READING) SARL

Project

BROAD STREET MALL
READING

Drawing Title

EXISTING
CAR PARK FACADE LIGHTING
SITE LOCATION PLAN

Drawn	Checked	Paper Size	Scale	Date
BH	CMC	A3	1:1250	AUG 2017

Project No.	Drawing No.	Revision
15116	0350	00

**CORSTORPHINE
+WRIGHT
ARCHITECTS**

Brook Hall • Brook Street • Warwick • CV34 4BL
t 01926 658444 • w www.corstorphine-wright.com