



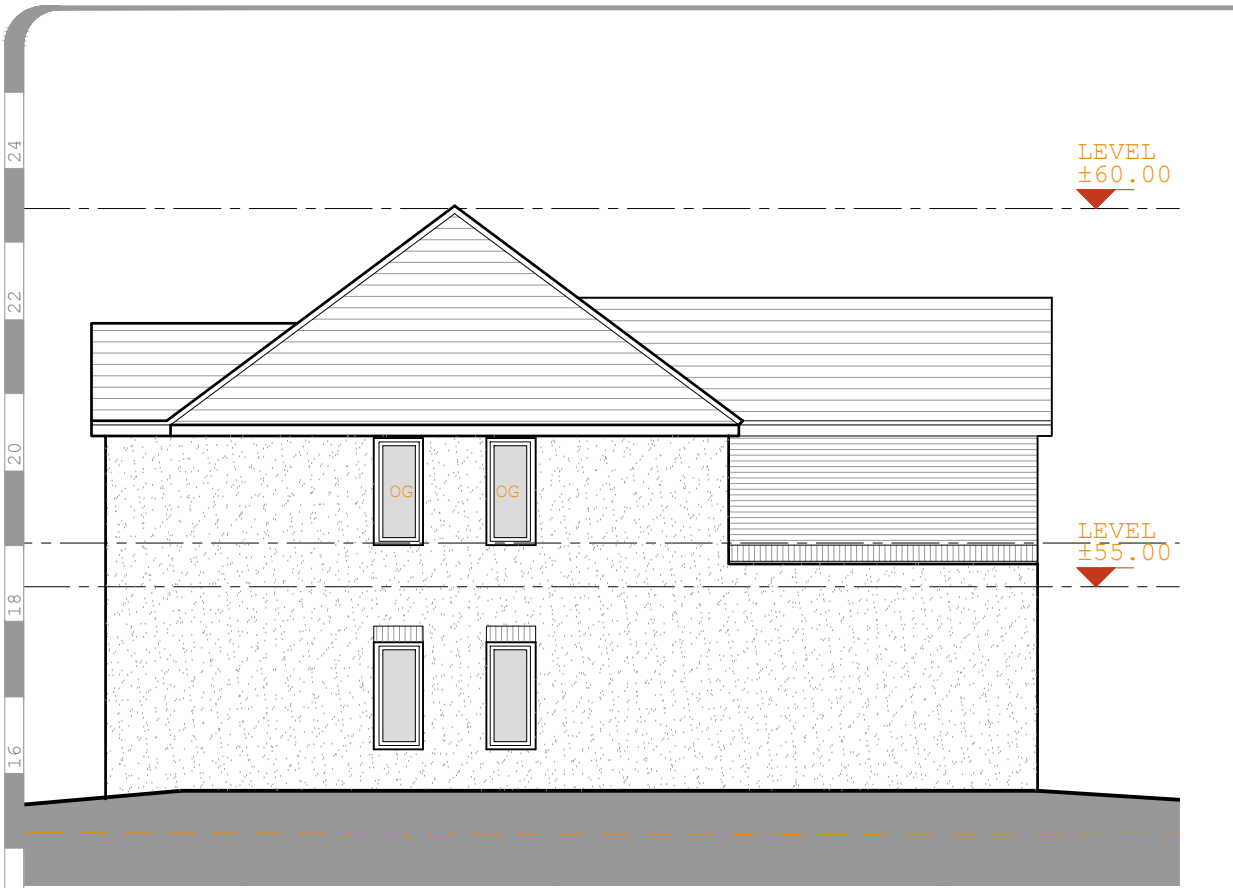


Block B- proposed side (south east) elevation

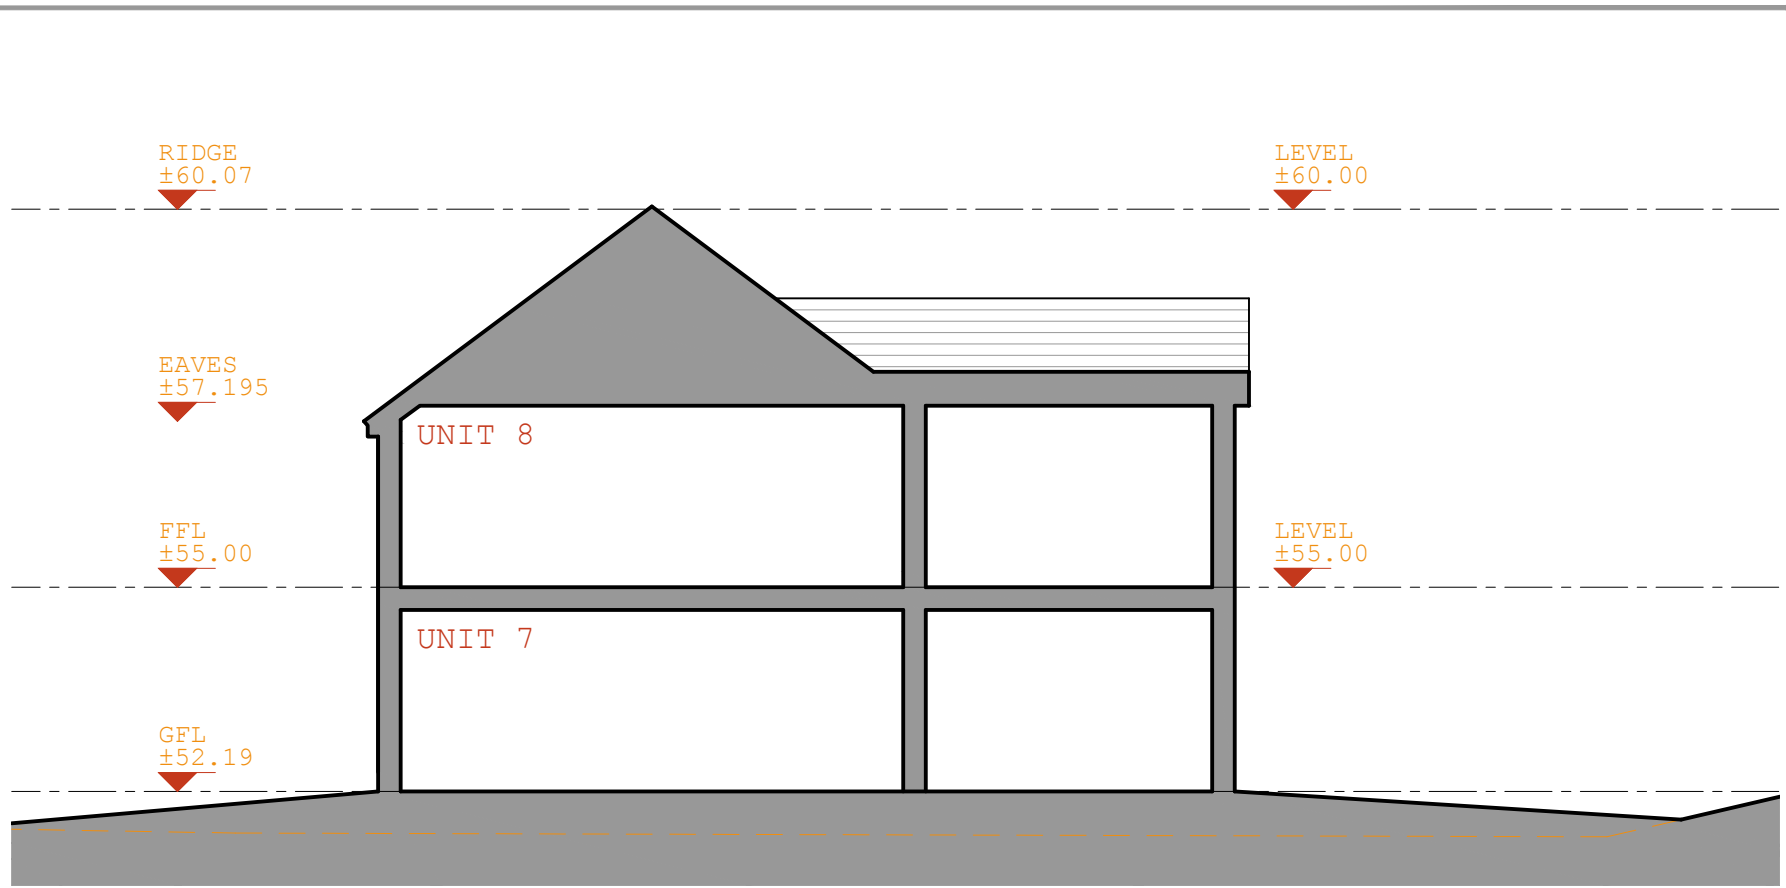

Block B - proposed section B-B



Block B - proposed side (north east) elevation

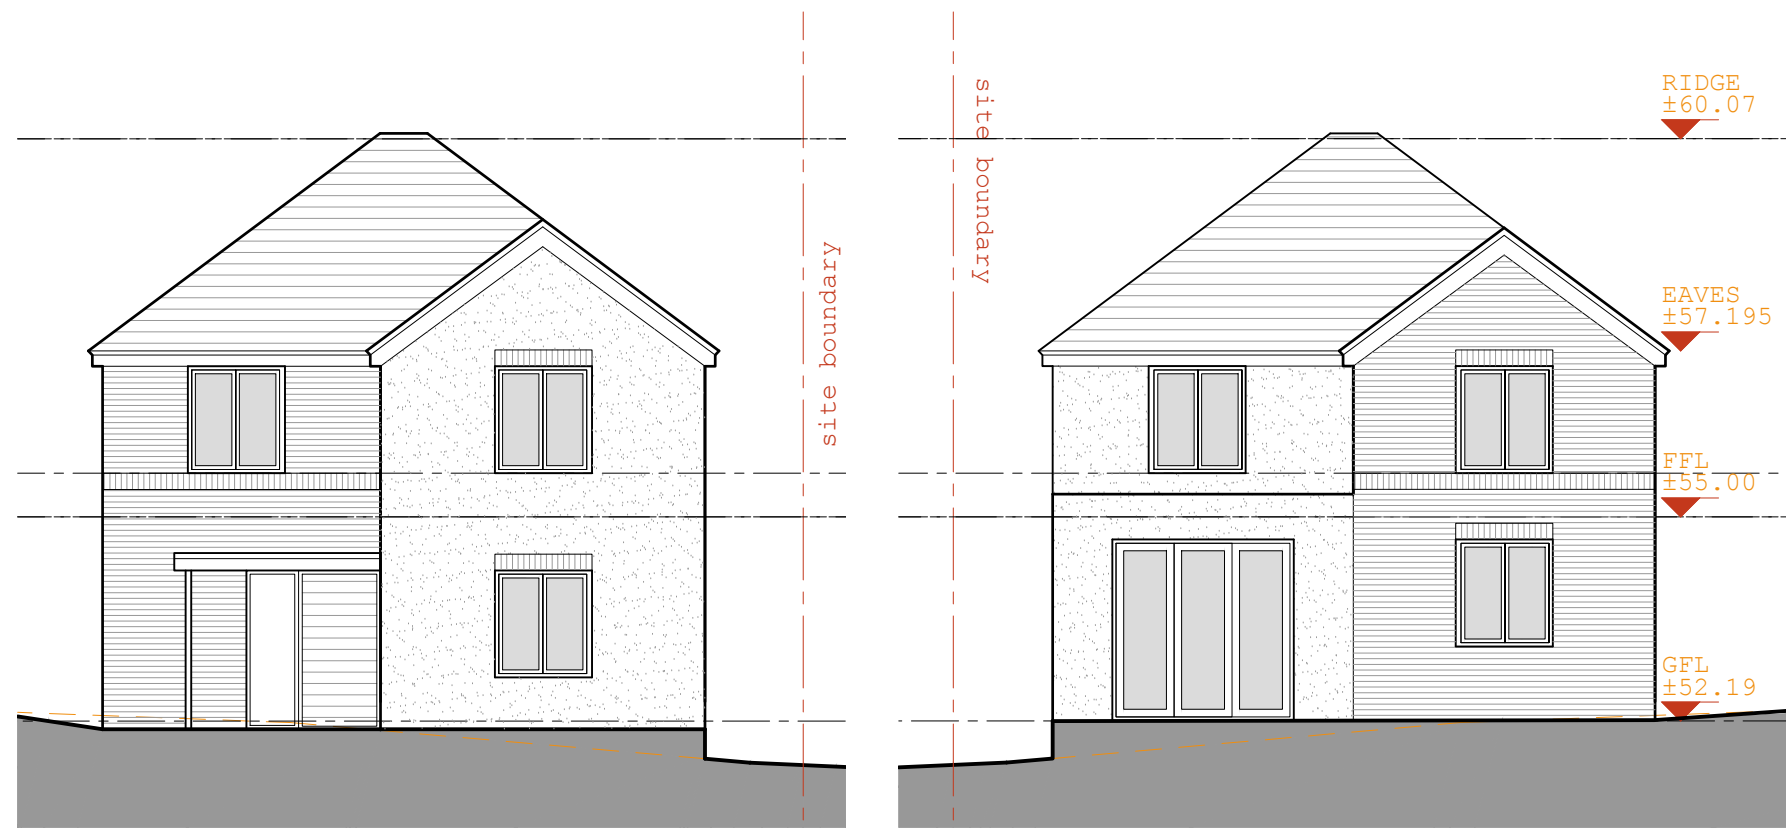

Block B - pro side (south west) ele

16.08.16 sh
first issue
REVISIONS

project
153 Bathroad
Reading, RG30 2BD
client
AJC
drawing title
Block B
elevations

project	262	05-23	P1
client	AJC		
date	July 2017	status	Planning
scale	1:100	size	A3
author	AJR	checked	EGM

© 2016 colony architects

www.colonyarchitects.com
colony architects ltd is a collaborative of
architects and designers with an agenda
to find out more visit our beautiful website
contact: design@colonyarchitects.com
atu 07990 515372
ed 07779 233328
rg 0118 3800328
250 South Oak Way
Green Park, Reading
RG2 6DQ

colony
chartered
architects
RIBA