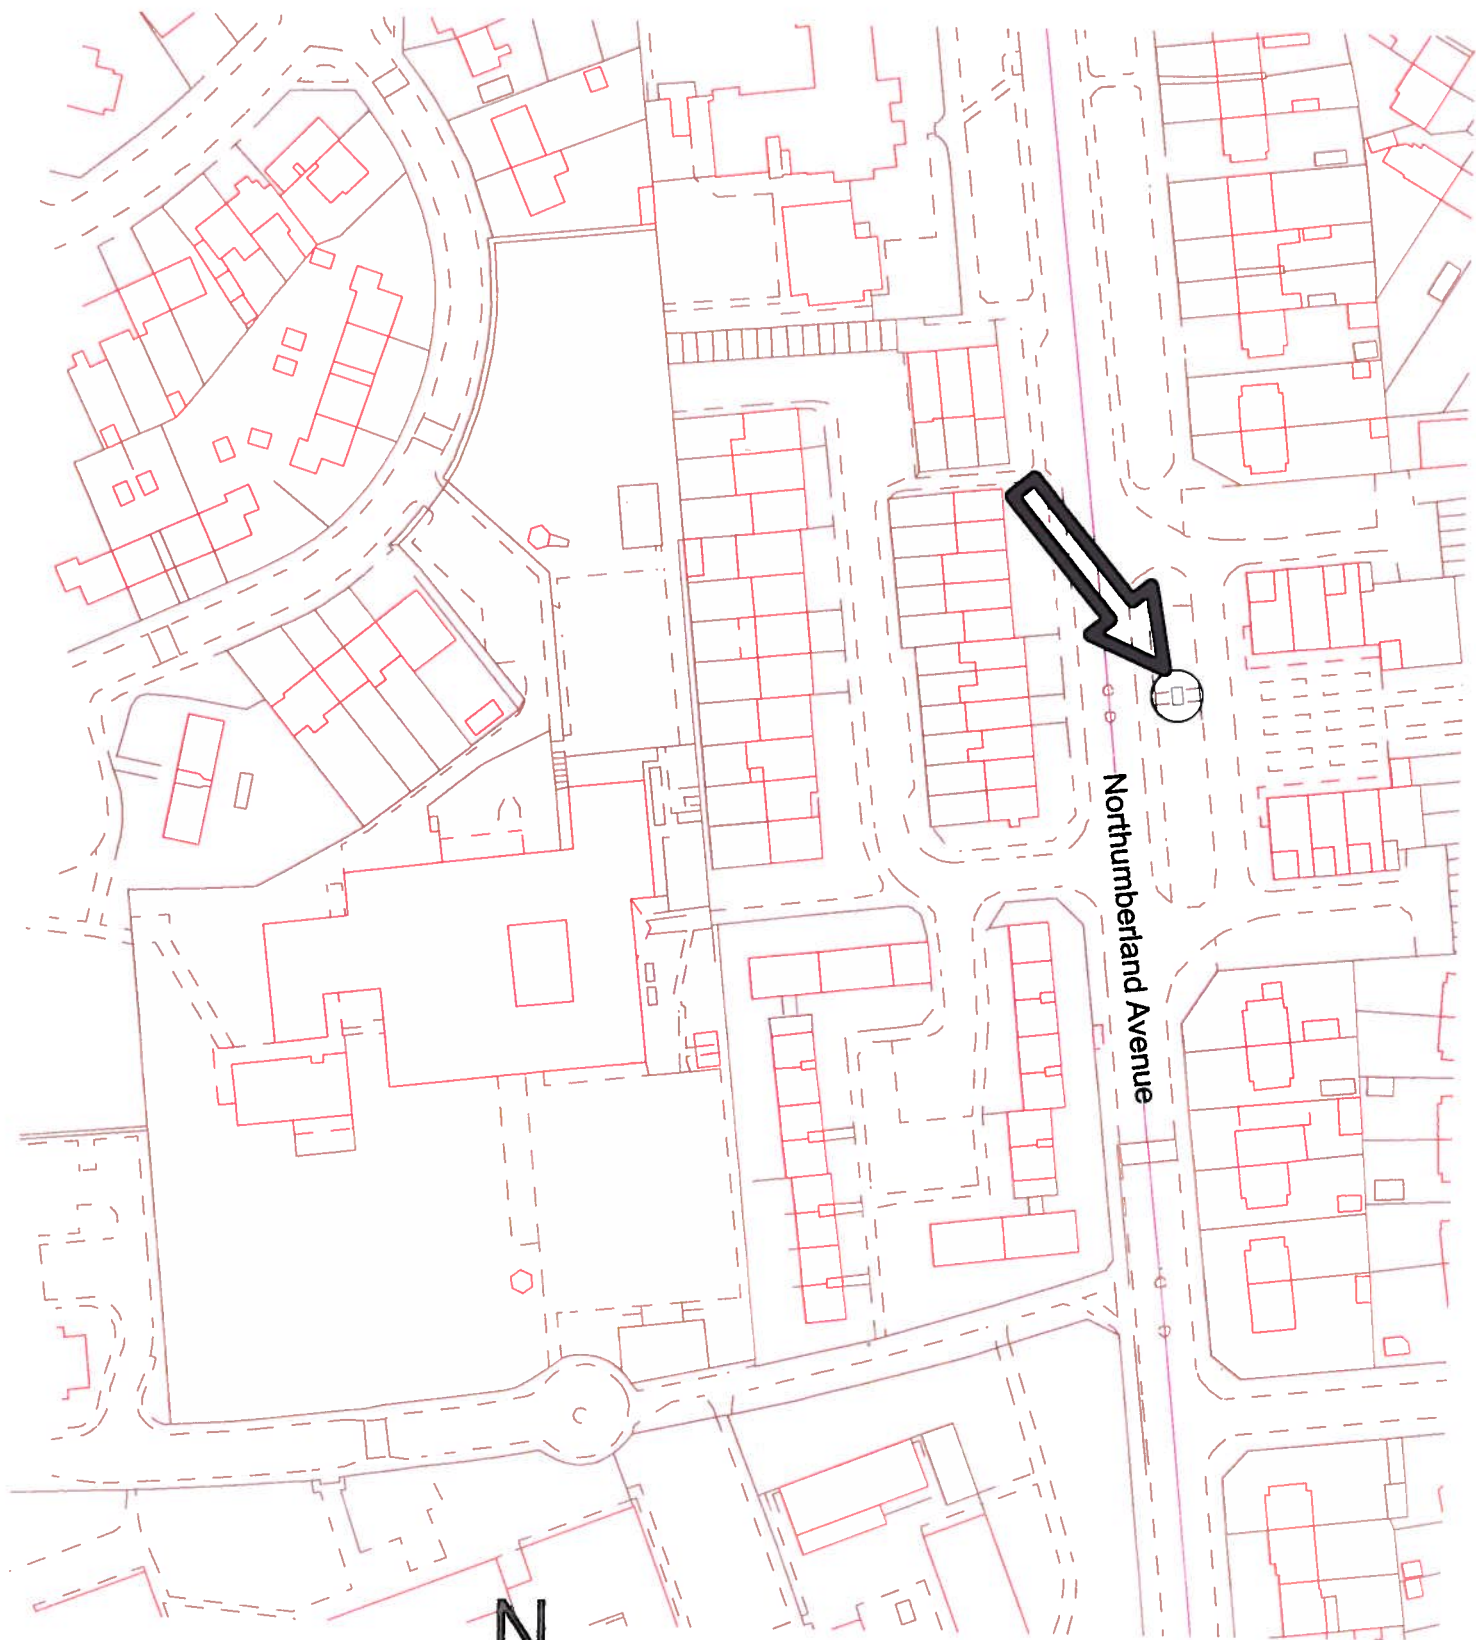


BRUCE WILLIAMS 01273 542434 brucewilliams@virginmedia.com www.brucewilliams.net			
Client: Reading Borough Council			
Project: Whitely Wood Album			
Drawing: - Foundation footprint 3mx1.8m (may move a metre or two to avoid conflicting with underground services following utility scan) (Image of Rabsons Rovers footballers)			
Structural engineers: Hemsley Orrell Partnership			
Drawing number: 01	Scale: 1:1250	Date 8th August: 17	Revision