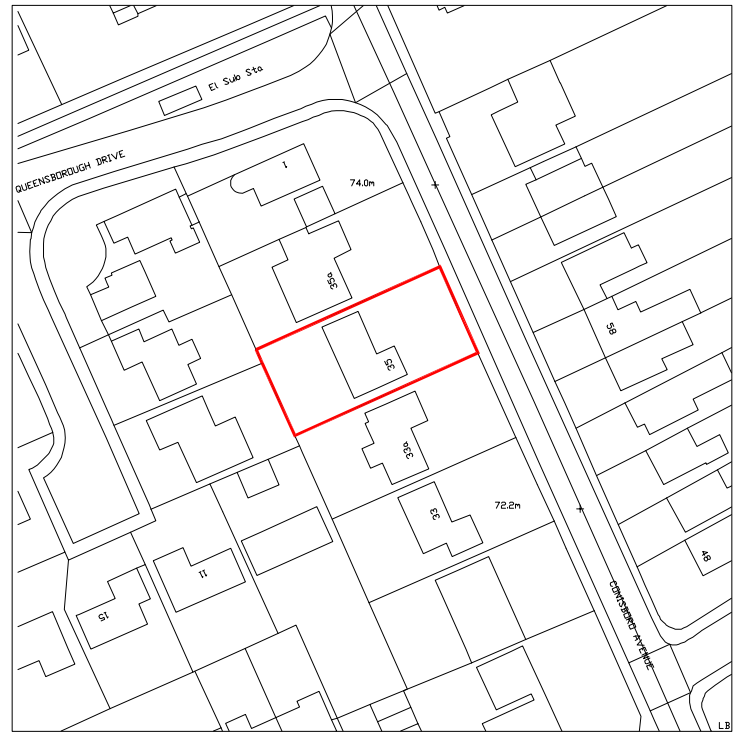



0 10m 20m 30m 40m 50m 60m 70m 80m

## LOCATION PLAN
**scale 1:1250**

Planning

0 5m 10m 15m 20m

1 2 3 4

## BLOCK PLAN
**scale 1:200**

| REV | DESCRIPTION | DATE |
|---|---|---|

CLIENT
Sue and Steve Cantwell

PROJECT
35 Conisboro Avenue, Caversham Heights

TITLE
Location Plan and
Block Plan

| SCALE | | DRAWN BY |
|---|---|---|
| As Shown @ A3 | | nb |
| DATE | DRAWING NO. | REV. |
| Apr 2017 | 2004/P01 | |

DLK
ARCHITECTS
Chiltern Chambers, St Peter's Avenue
Caversham, Tel 0118 944 9856
enquiries@dlkarchitects.com

Daniel Lelliott Krauze Limited - Registered in England No. 3744533 - Trading As DLK Architects
© DANIEL LELLIOTT KRAUZE LTD