


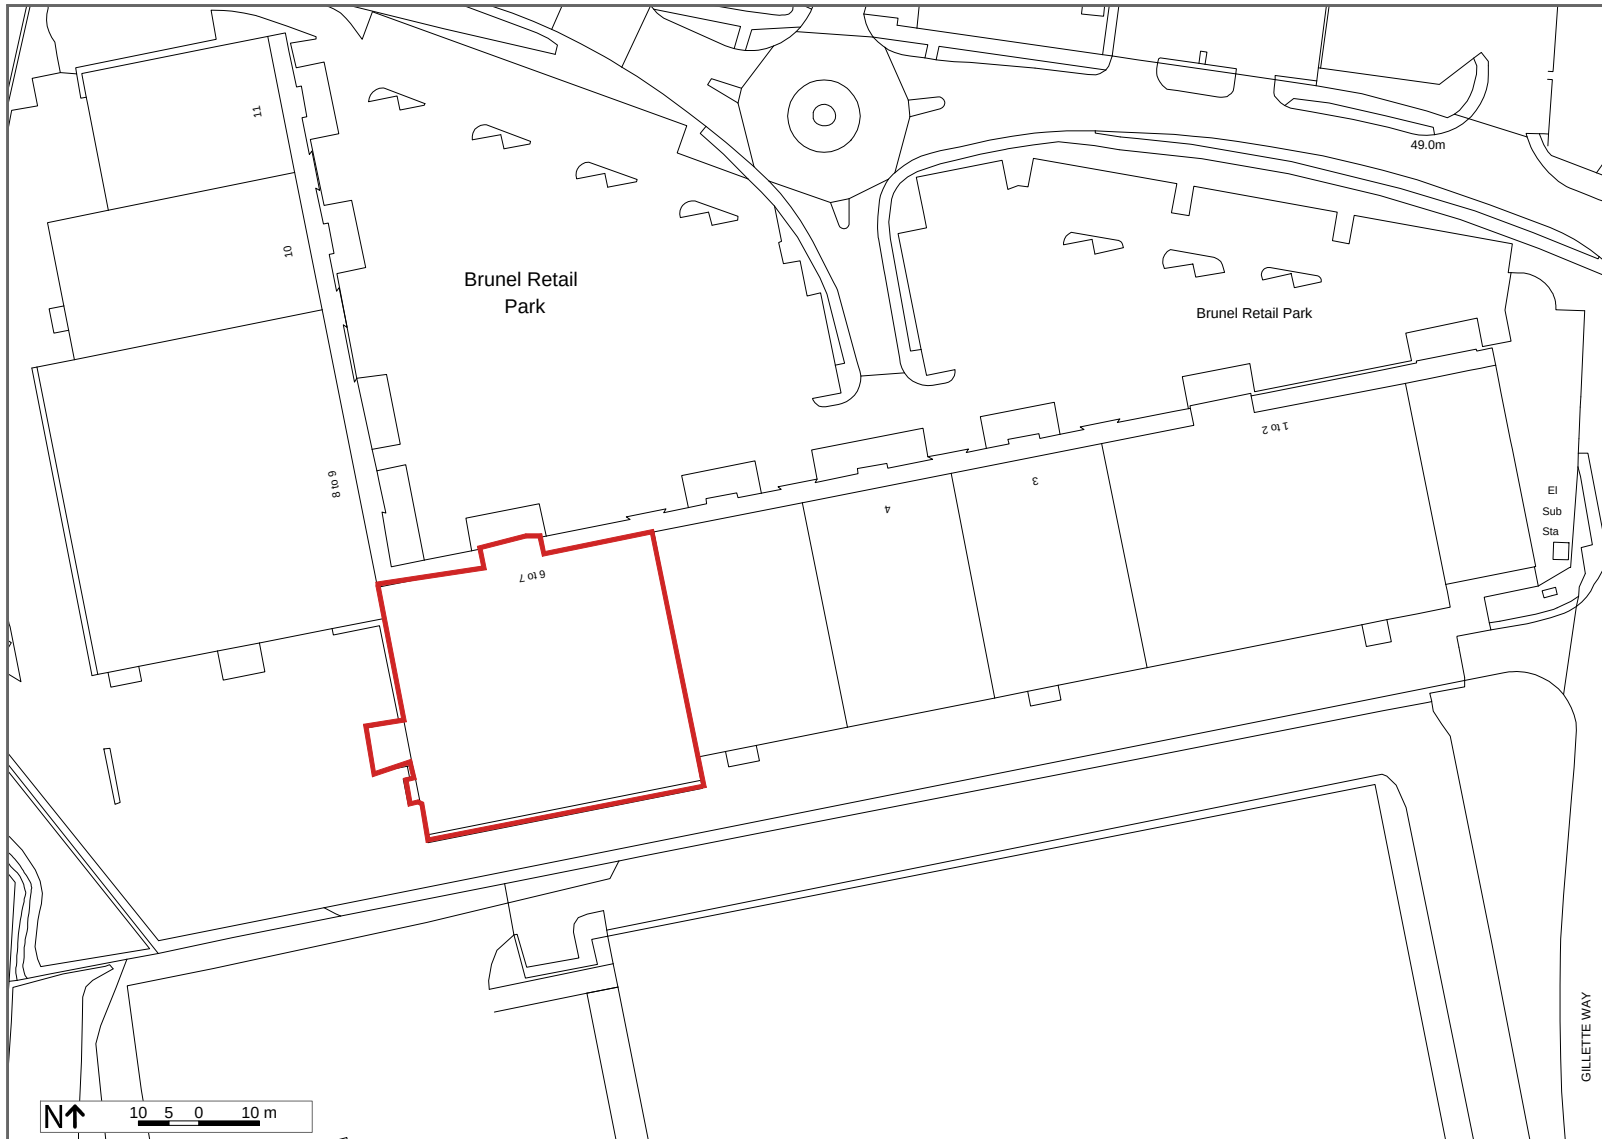

## Site Location Plan

### Map Information

Scale 1:1250  
Date: 05/07/17  
Reference 16355  
Order No: 1859439

