

Bluebell


Proposed

Scale 1:100 on A4



0m 1m 2m 3m 4m 5m


10m

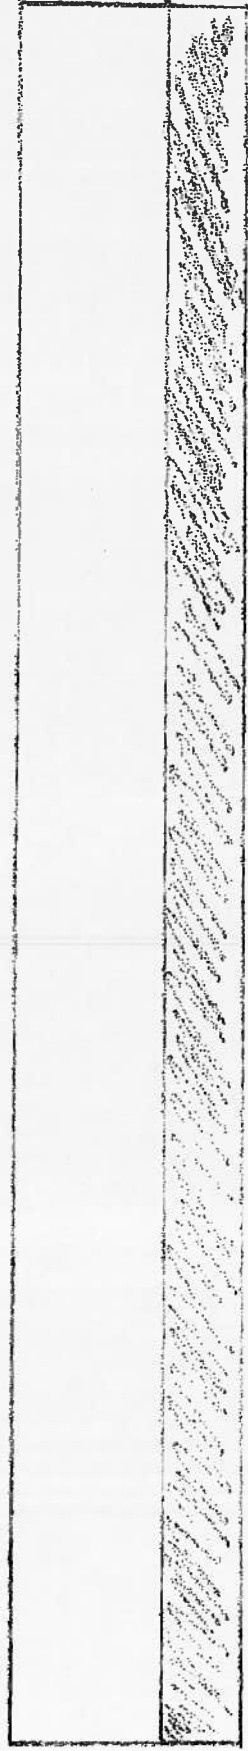

Hedging

North Elevation

170930

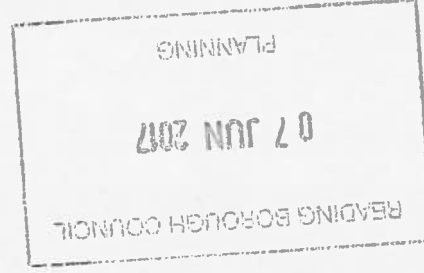


East Elevation

Bluebell


Existing

Scale 1:100 on A4

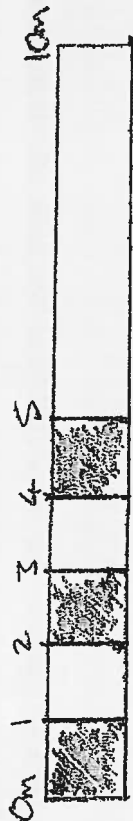

North Elevation

Hedging

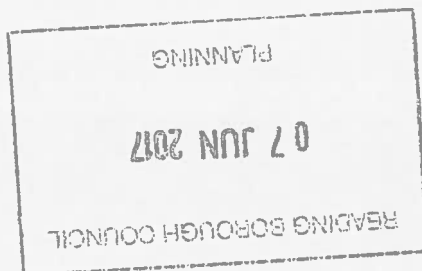

East Elevation


17 09 30

Rose

Scale 1:100 on A4



Existing East Elevation

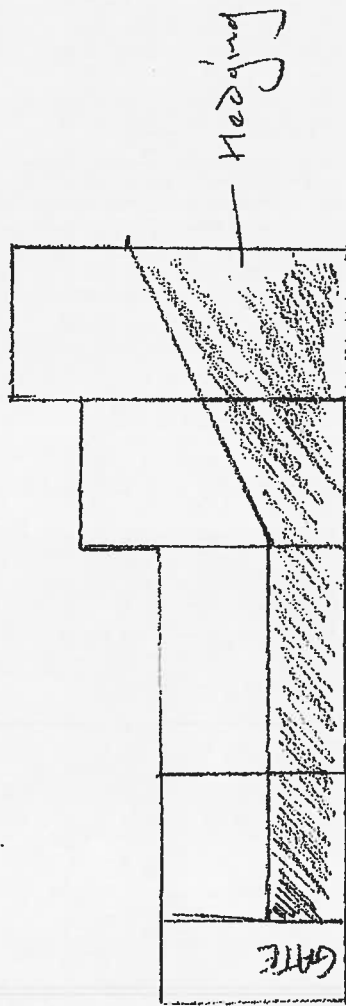

Proposed East Elevation

170930

