



Rev.	Date	Note	Author	Checked
A	03/11/2017	RBC's Amendments	AS	CTW

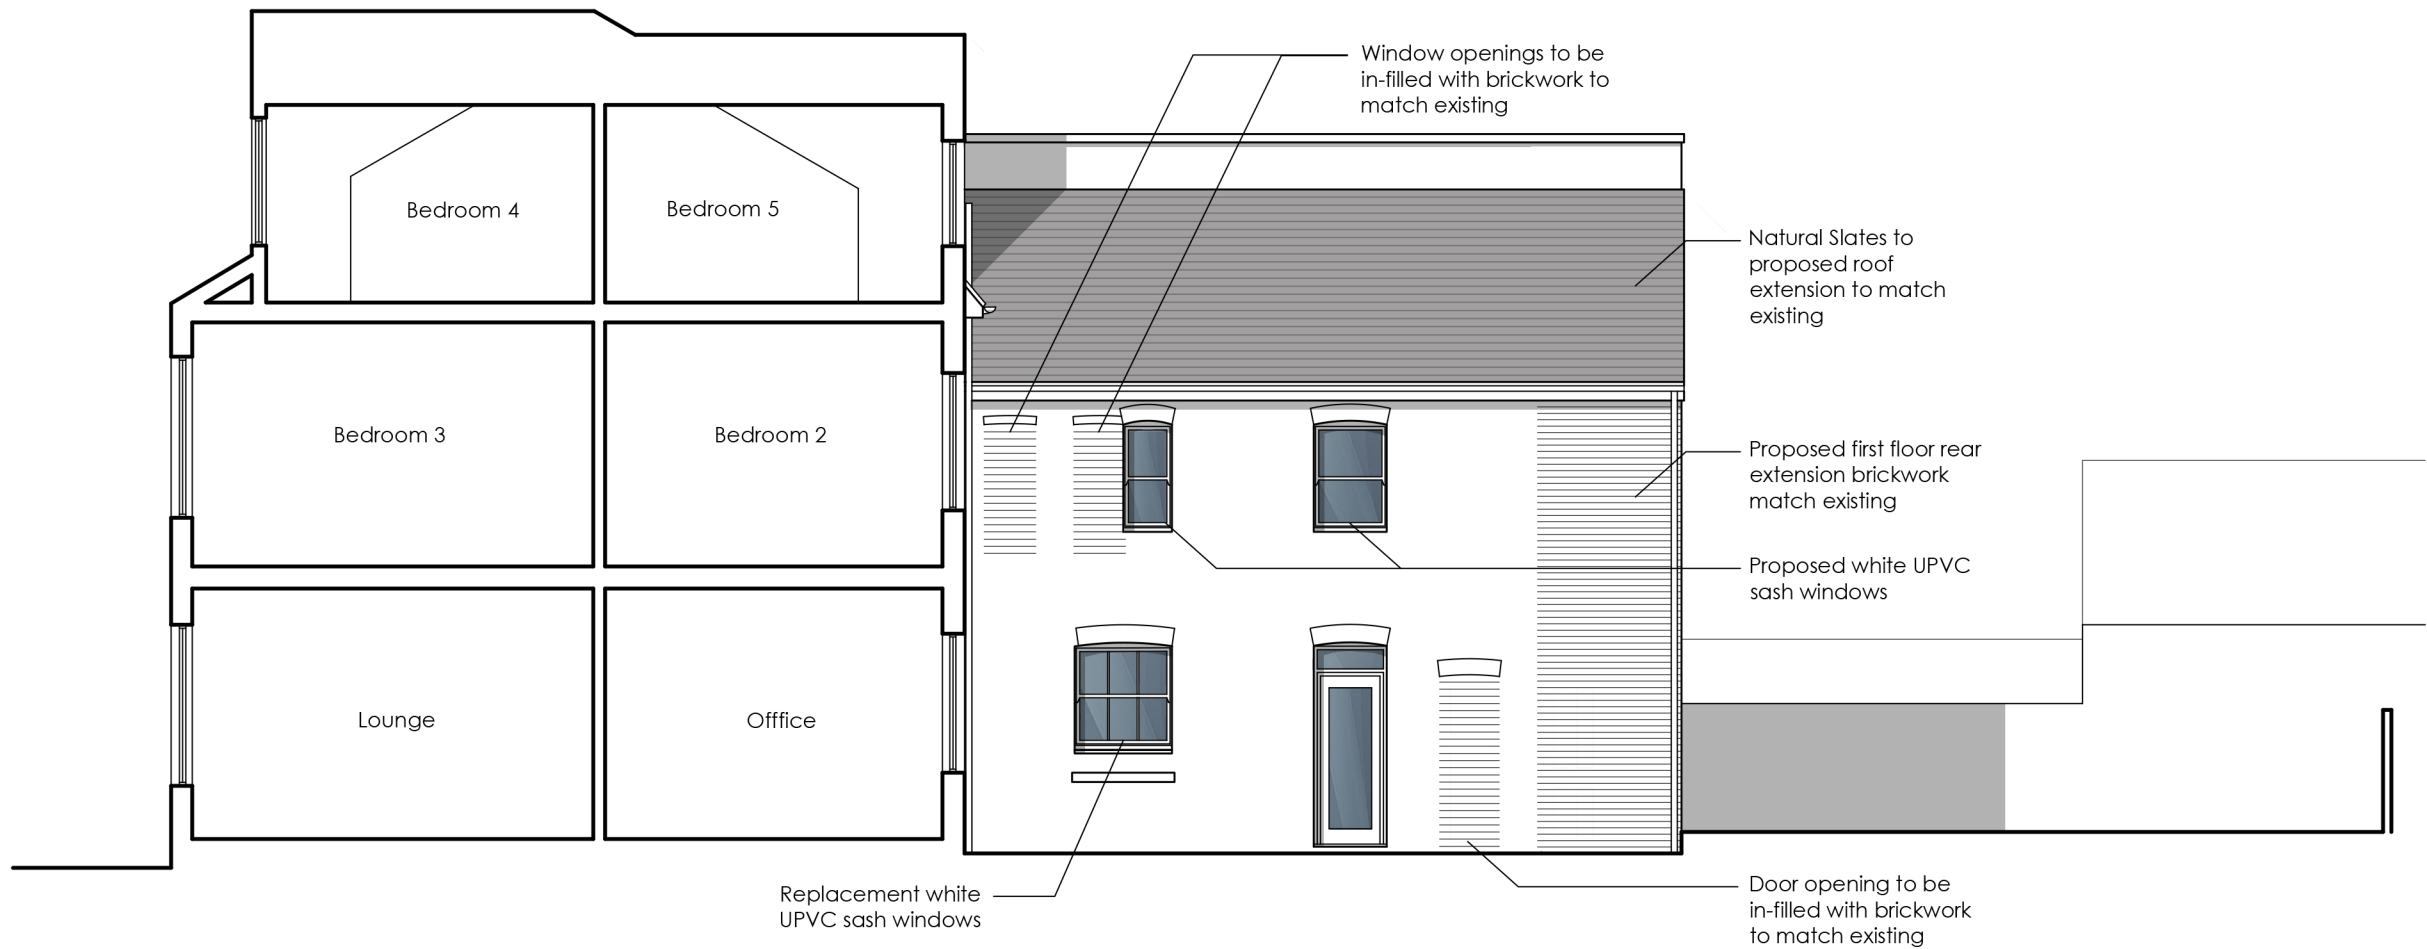

PROPOSED SIDE ELEVATION

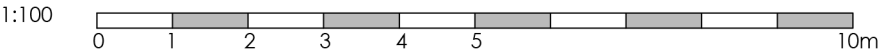

Project	Refurbishment & Change of Use 196 Oxford Road Reading RG30 1AA					Drawing	Proposed Side Elevation			
						Job-Dwg Number	17005-PL-9		Rev.	A
Client	Info-Site Limited					WESTON + CO ARCHITECTS Watlington House 44 Watlington Street Reading, RG1 4RJ T. 0118 375 0252 www.weston-co.com				
Status	Planning									
Scale	1/100		Sheet Size A3							
Author	AS	Checked	CTW	Date	18/07/2017					