


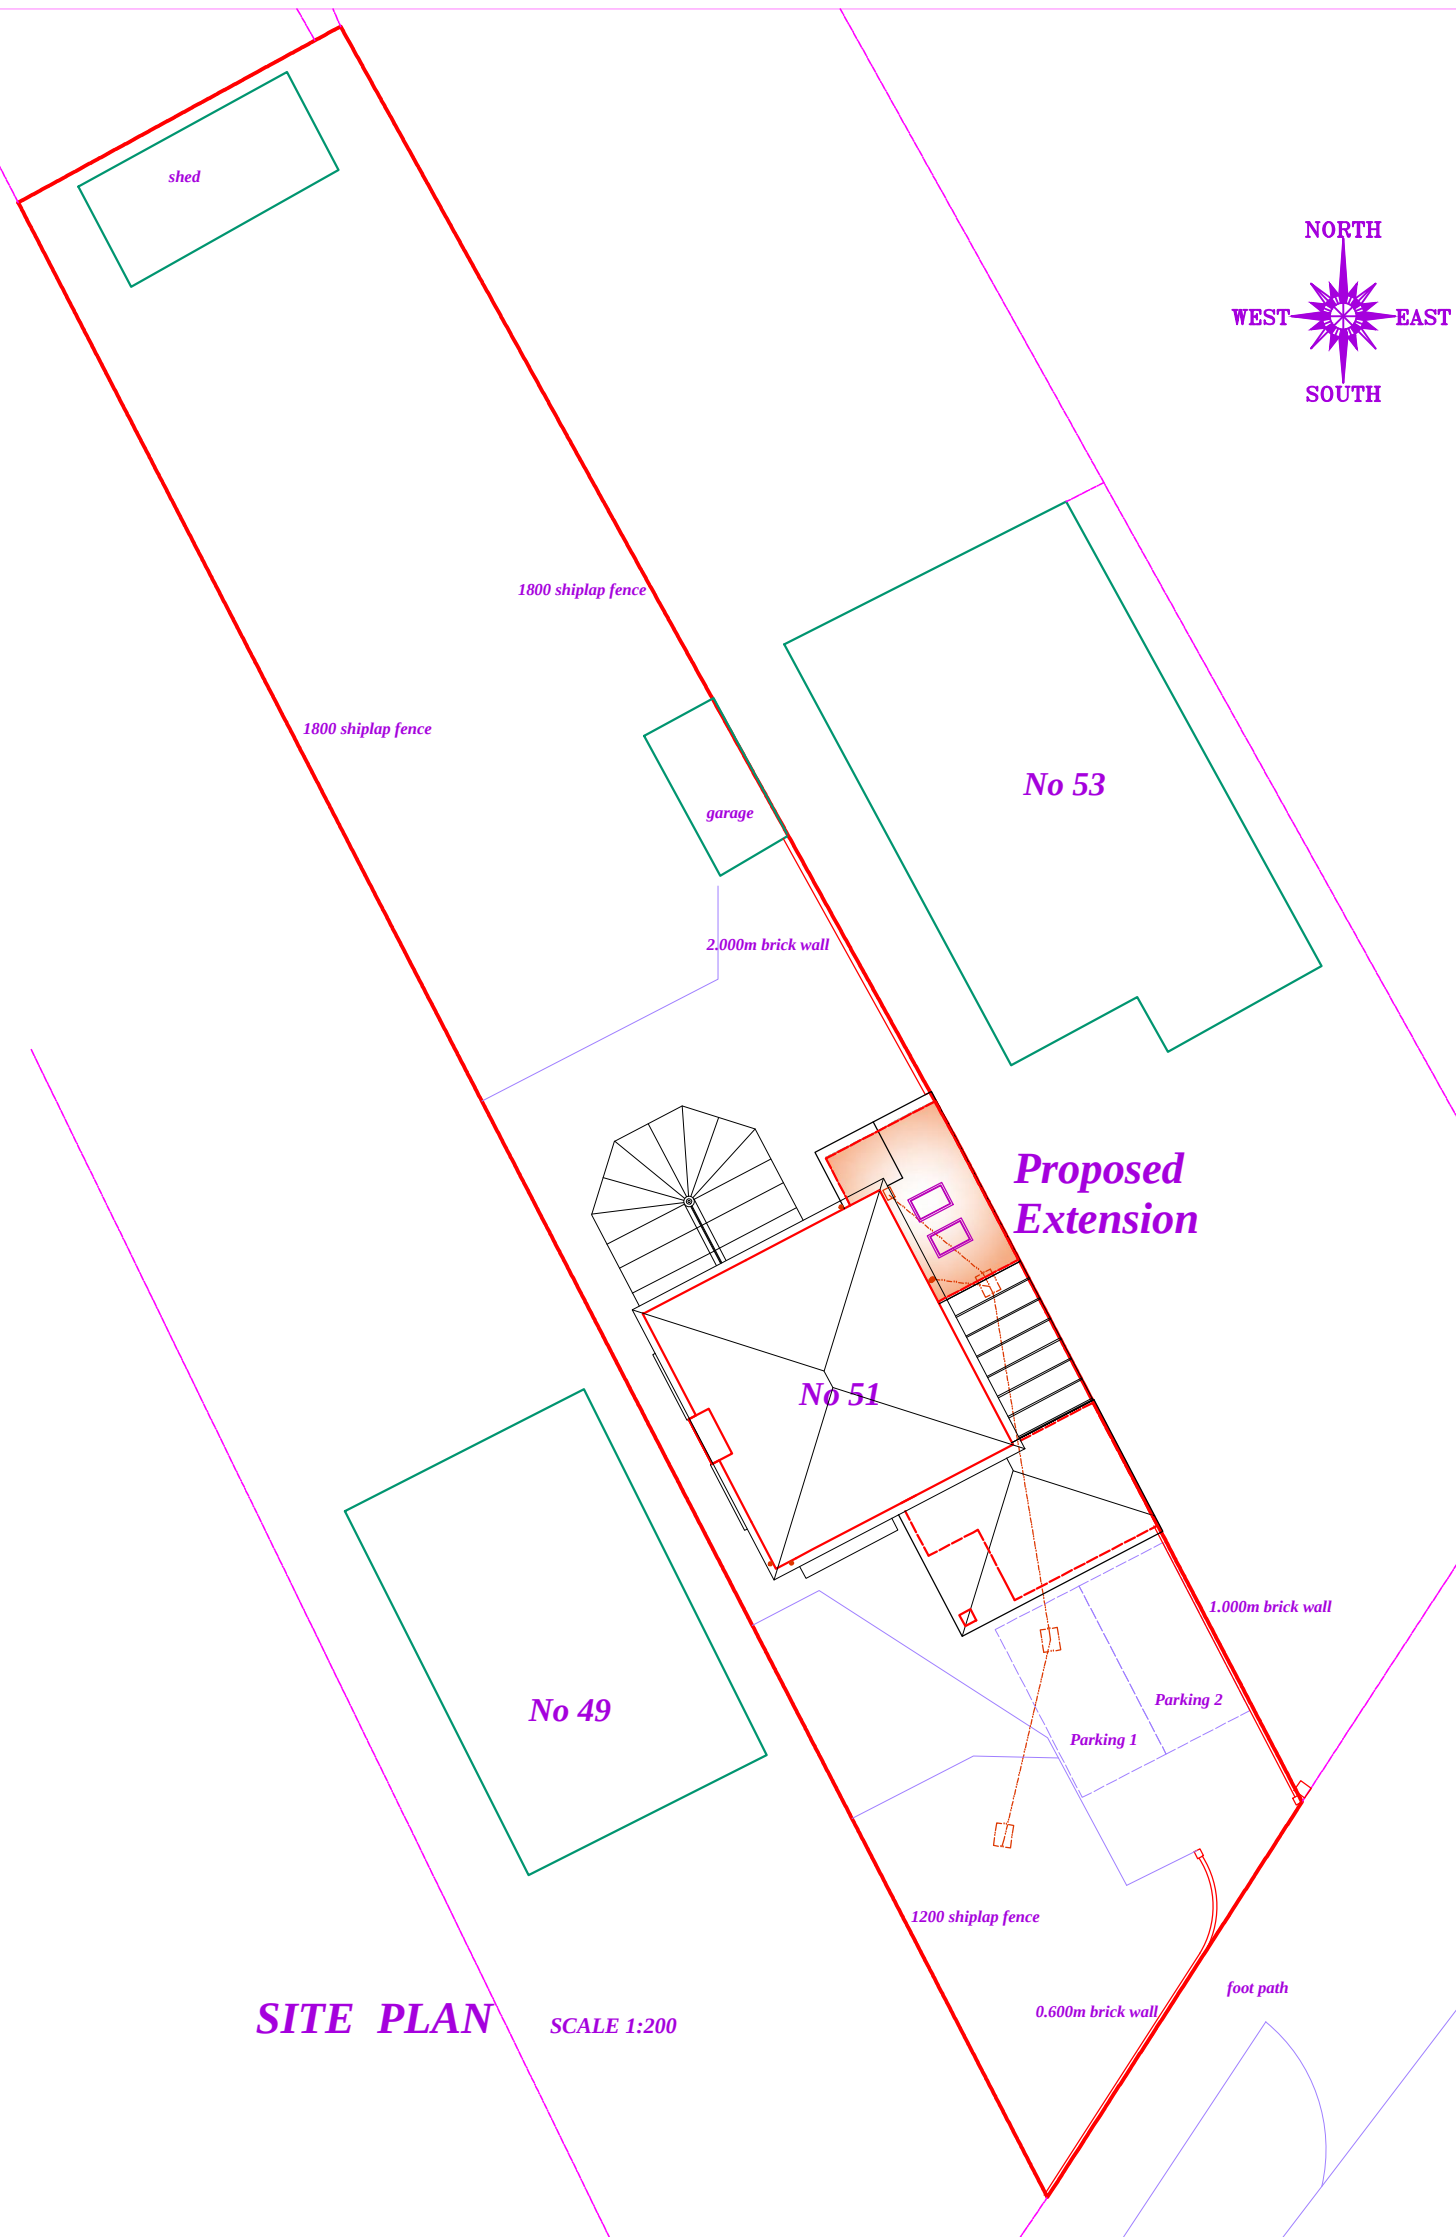

Location
51 Kiln Road Emmer Green Reading Berkshire.

Project
Rear Single Storey Kitchen Extension

Drawing
Planning Proposals - Site and Location Plans

Date May 2107 Scale 1:200 Drawing No **D1273-05**

Colin Dawson Associates
Architectural Design and Building Surveying

Malvern House,
1 Malvern Way
Twyford Reading Berkshire RG10 9PY

01189343322
cdadesign@ntlworld.com

