
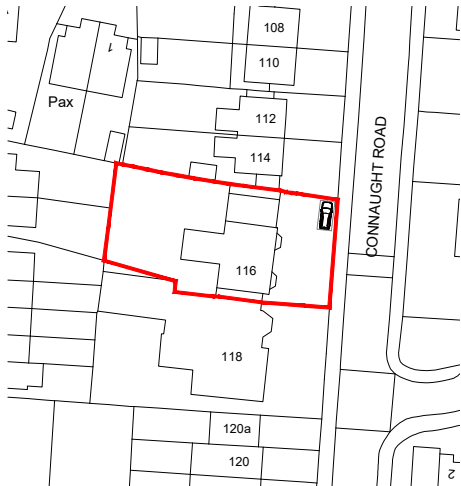


Pax

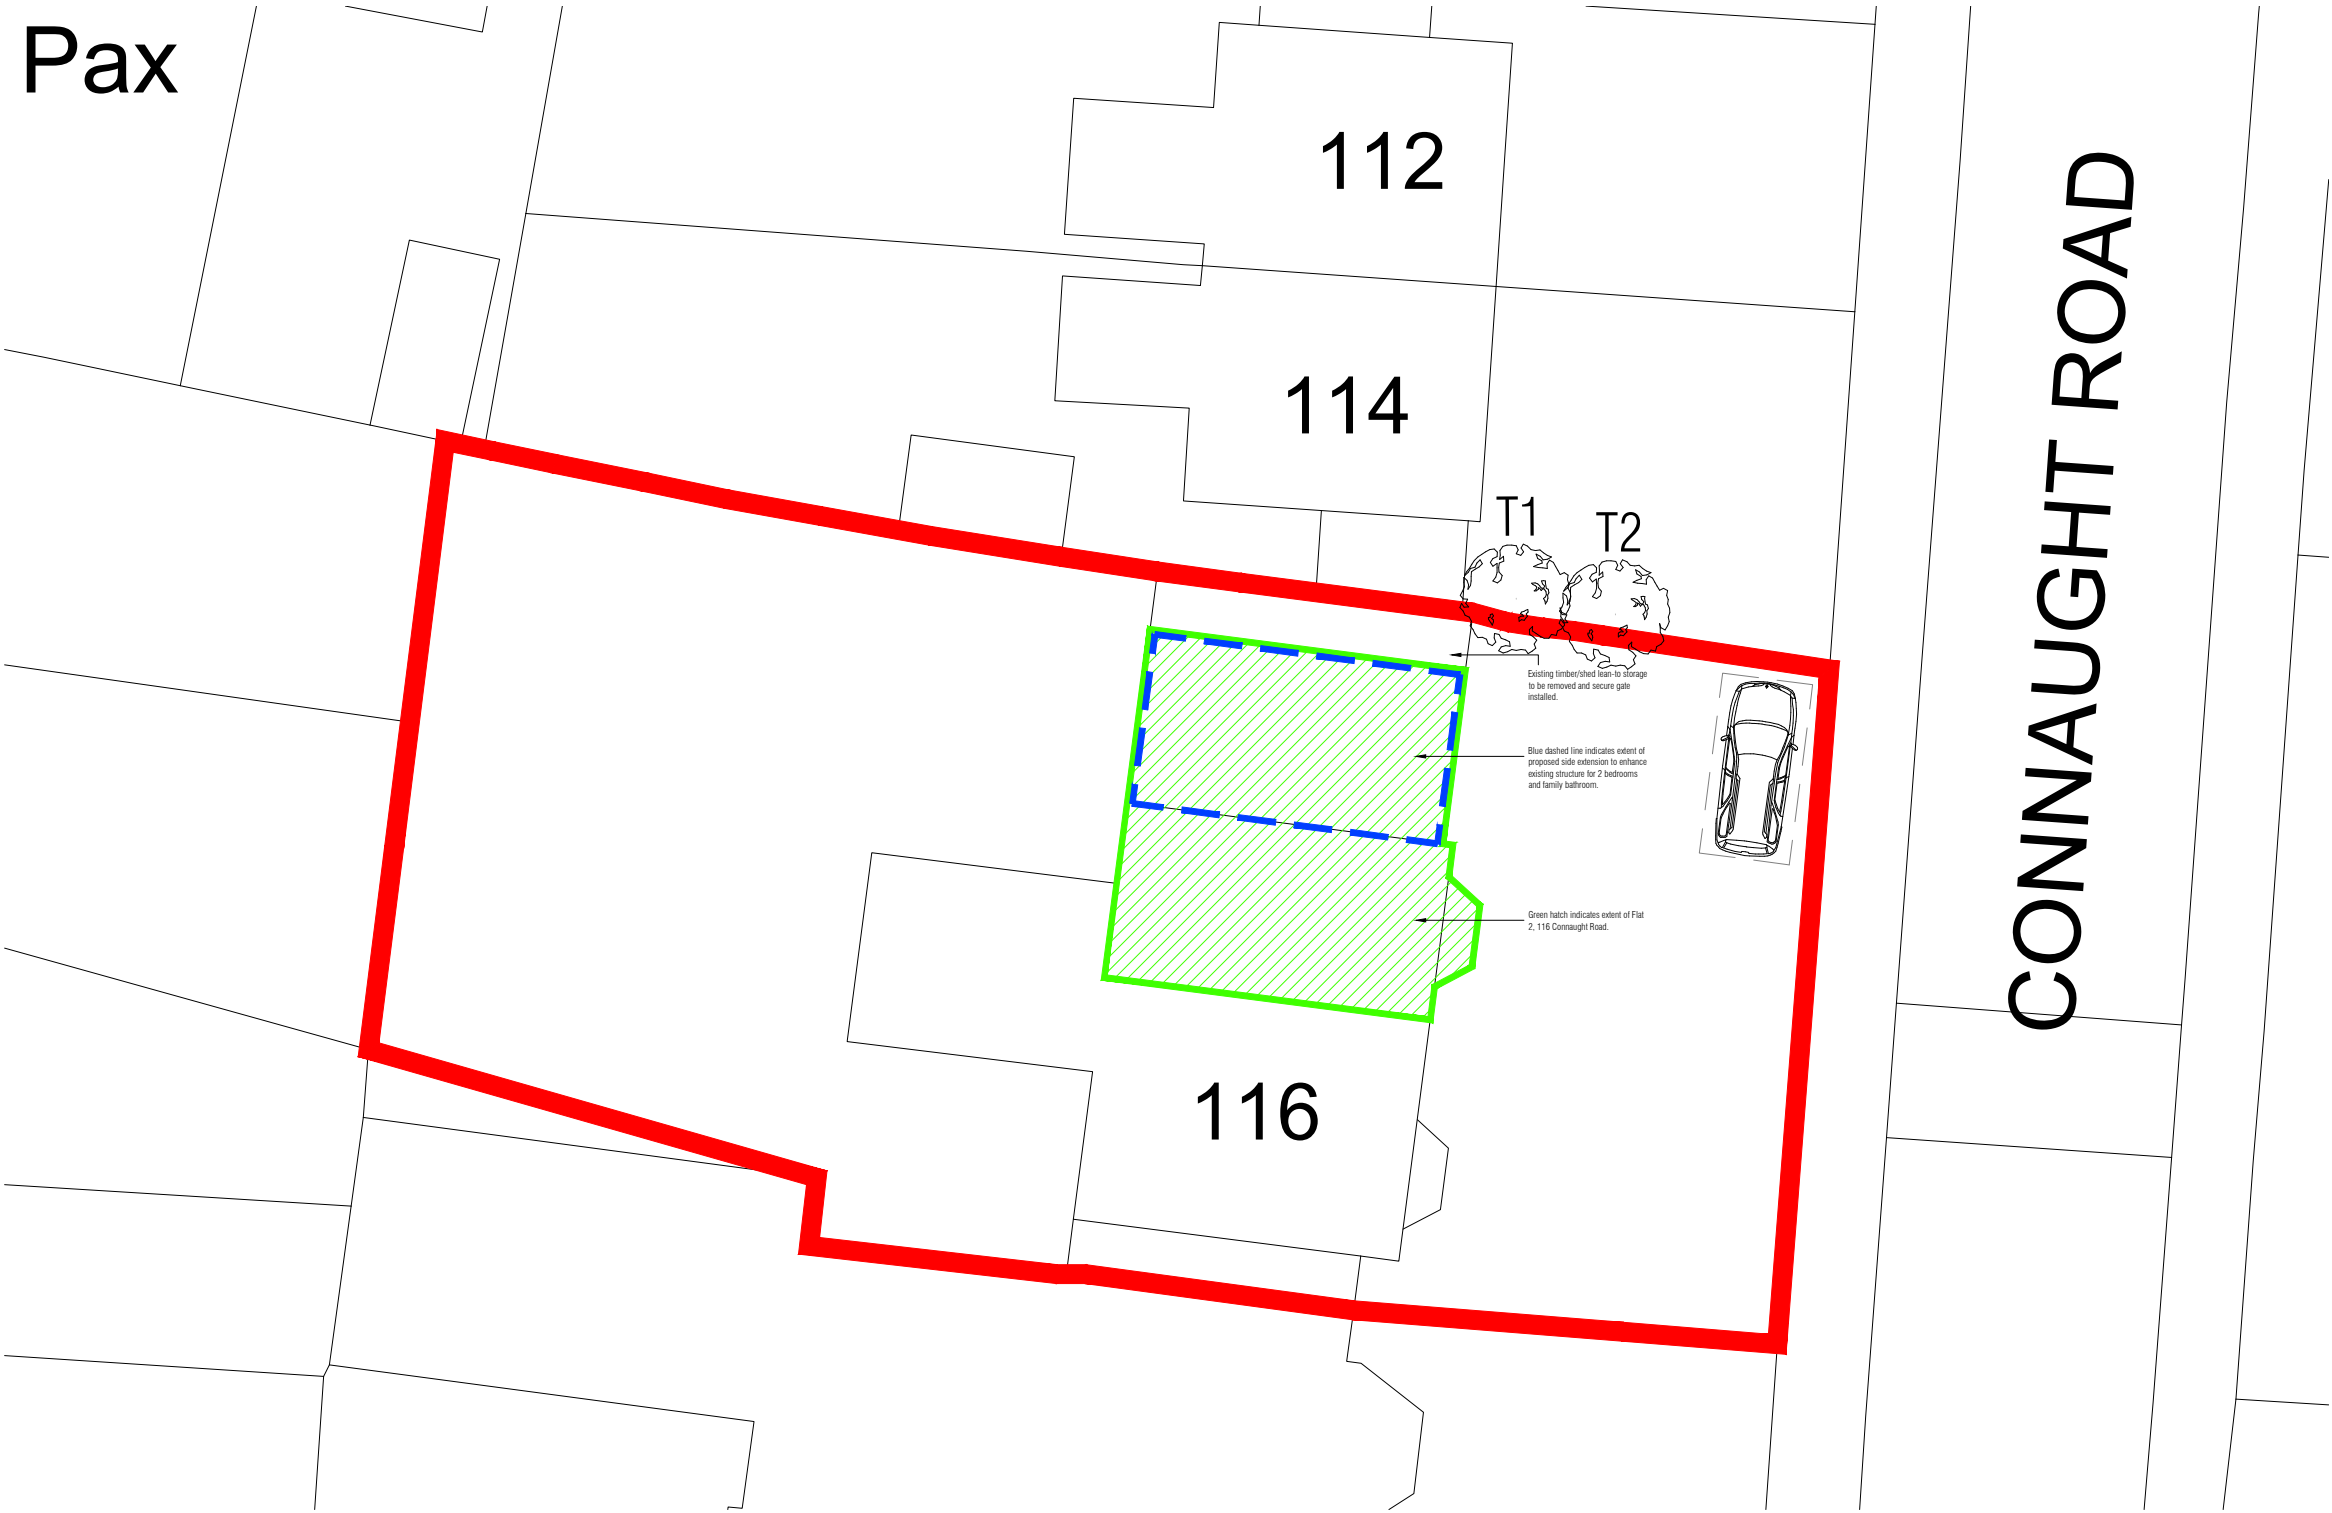

Site Location Plan (NTS)

Block Plan

NOTE: Site boundary information taken from OS Data.

NOTES		ORIGINAL A3
FOR PLANNING PURPOSES ONLY. NOT FOR CONSTRUCTION		
CLIENT NAME		
Mr Ursula Mulledy		
COUNTRY		
United Kingdom		
DISCIPLINE CODE	DISCIPLINE DESCRIPTION	
A	Design	

0m2468101214161820m

1:200

CONSULTANT

fryerplanning

W:www.fryerplanning.co.uk

T:01256 229648 M:07935 947897

E:lee@fryerplanning.co.uk

A:112 Rockbourne Road, Sherfield On Loddon, Hook, RG27 0SR

FRYER PLANNING ACCEPT NO RESPONSIBILITY FOR ANY COSTS, LOSSES, CLAIMS HOWSOEVER ARISING FROM THESE DRAWINGS, SPECIFICATIONS AND RELATED DOCUMENTS UNLESS THERE IS FULL COMPLIANCE WITH THE CLIENT AND ANY AUTHORISED USER (APPOINTED BUILDER) OF THE FOLLOWING:

1. ALL BOUNDARIES, DIMENSIONS AND LEVELS ARE FOR GUIDANCE ONLY AND MUST BE CHECKED ON SITE BEFORE CONSTRUCTION AND ANY DISCREPANCIES ARE TO BE REPORTED TO THE PLANNER / DESIGNER.
2. FOR CONSTRUCTION PURPOSES, USE GIVEN DIMENSIONS ONLY AND DO NOT SCALE.
3. FOR THE PURPOSE OF COORDINATION, ALL RELEVANT PARTIES MUST CHECK THIS INFORMATION PRIOR TO IMPLEMENTATION AND REPORT ANY DISCREPANCIES TO THE DESIGNER.
4. SURVEY INFORMATION HAS BEEN TAKEN USING LASER MEASURER AND MAY BE OPEN TO MINOR TOLERANCES.

ALL SETTING OUT INFORMATION MUST BE CHECKED PRIOR TO CONSTRUCTION BY THE APPOINTED BUILDER TO ENSURE SITE ACCURACY.

DO NOT SCALE FROM THESE DRAWINGS UNLESS FOR PLANNING PURPOSES.
ALL DESIGN AND DRAWING INFORMATION BELONGS TO FRYER PLANNING. COPYRIGHT PROTECTED © FRYER PLANNING 2017

--

--

--

--

--

PROJECT				
116 Flat 2, Connaught Road, Reading, RG30 2UF				
DRAWING				
Block Plan				
SCALE	PAPER SIZE	DATE	DRAWN	CHECKED
1:200 @ A3	A3	20.04.17	LFF	LFF
CONSULTANT PROJECT No		DRAWING No	STATUS	REV
326		098	PL	-