


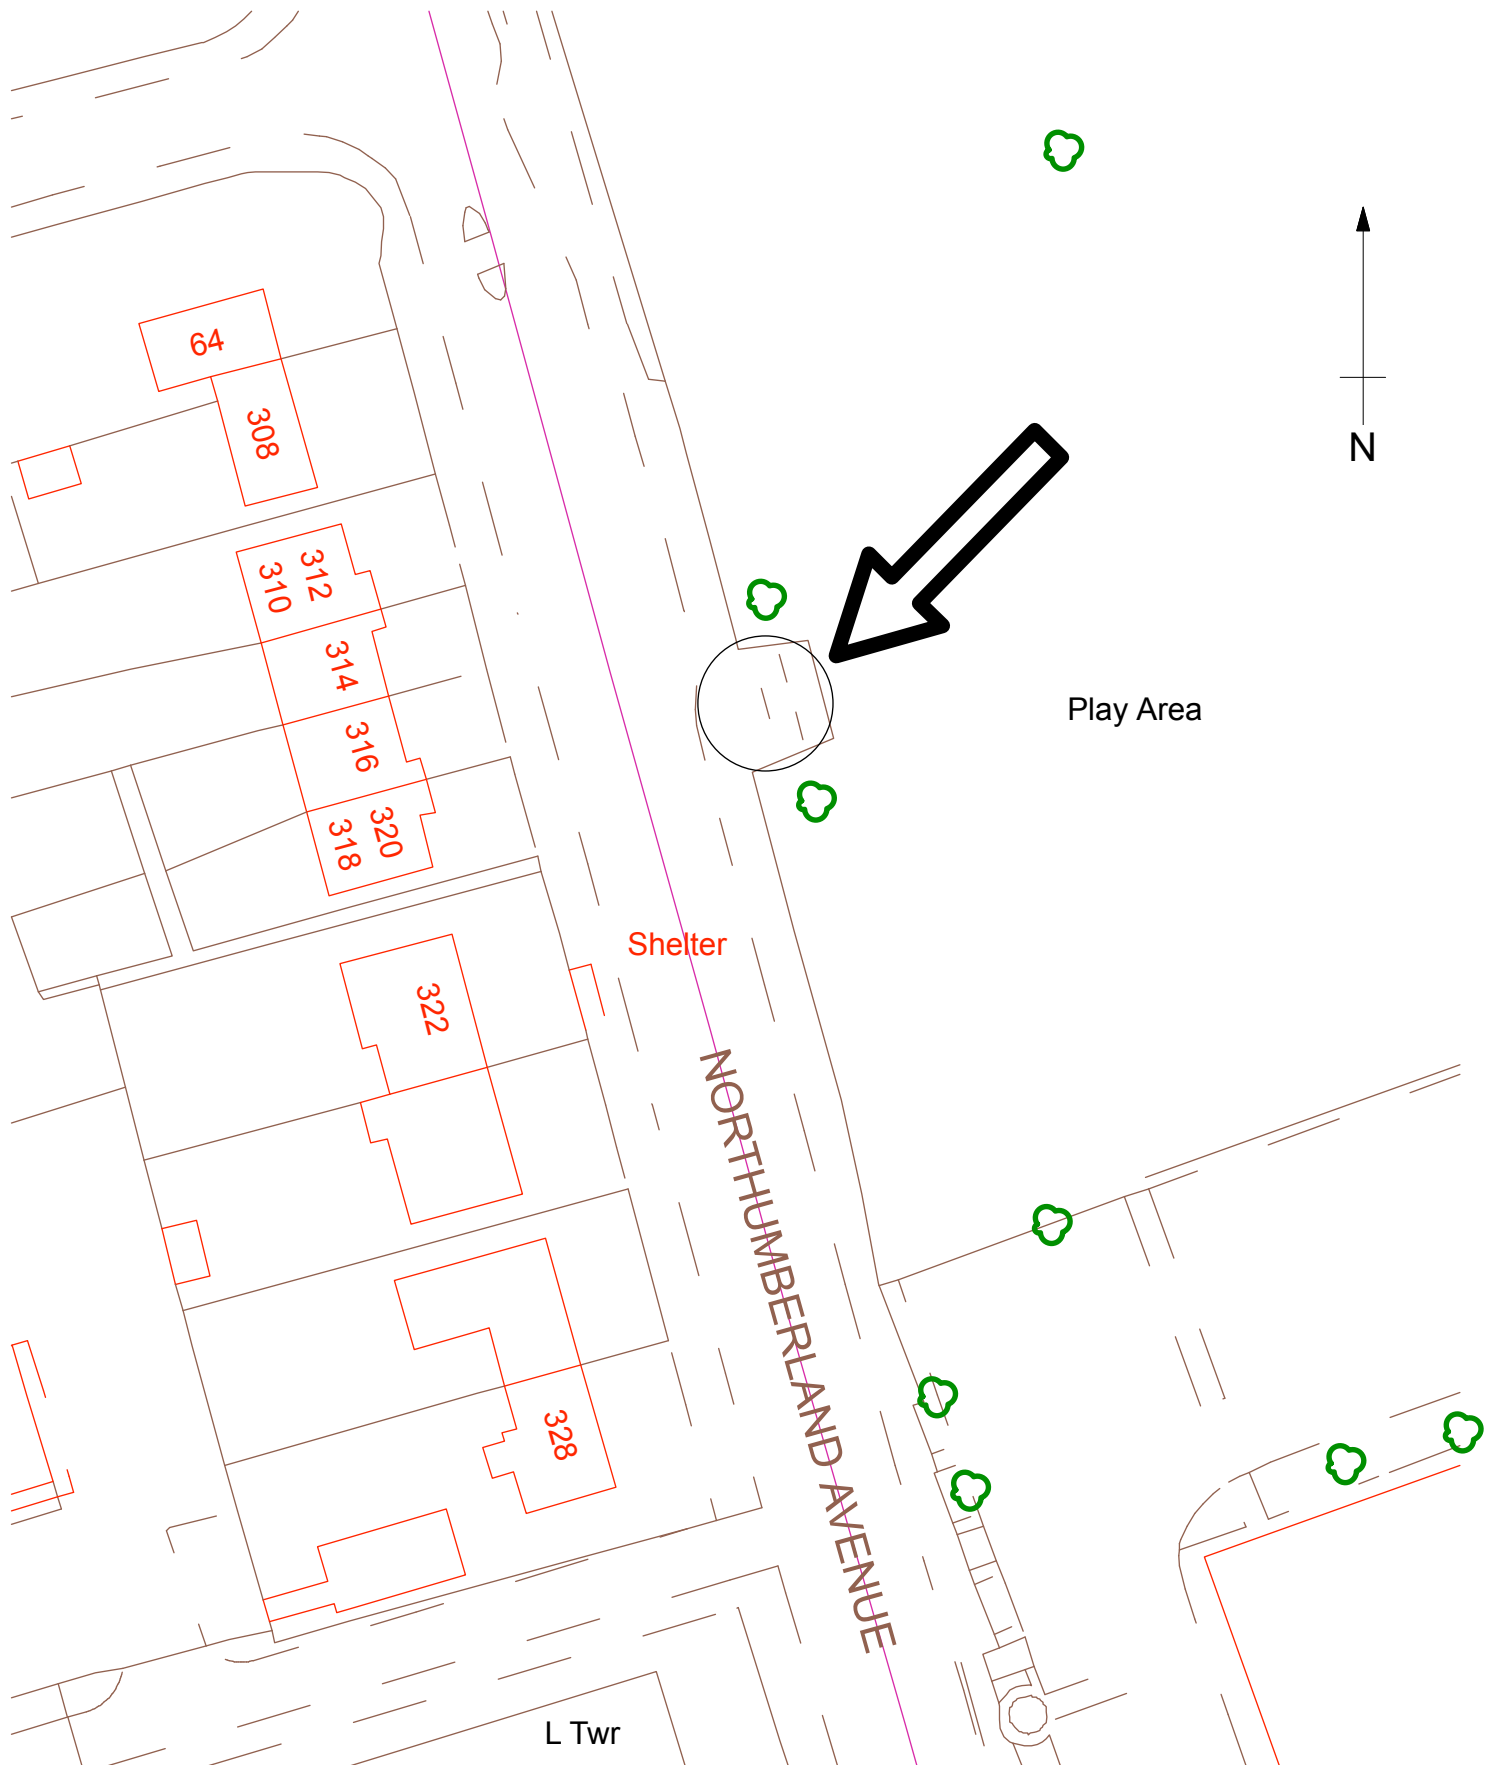

Appendix A

BRUCE WILLIAMS 01273 542434 brucewilliams@virginmedia.com www.brucewilliams.net

Client: Reading Borough **Council**

Project: Whitely Wood Album

Drawing: - Sculpture at entrance to John Rabson Recreation Ground. Located where 2m railings, closest to Northumberland Avenue are currently located. Including replacement railings.

Structural engineers: Hemsley Orrell Partnership

Drawing number: 01

Scale 1:500

Date 5th Oct 17

Revision