



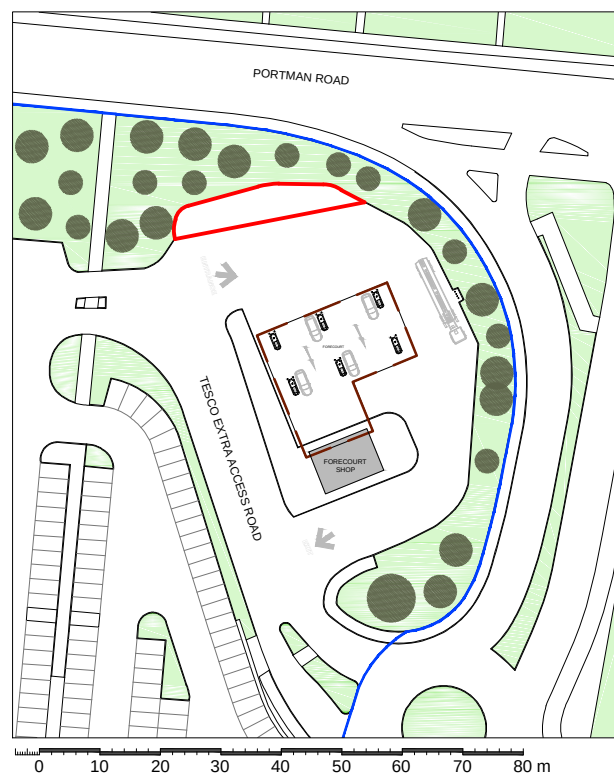

LOCATION PLAN 1/1250

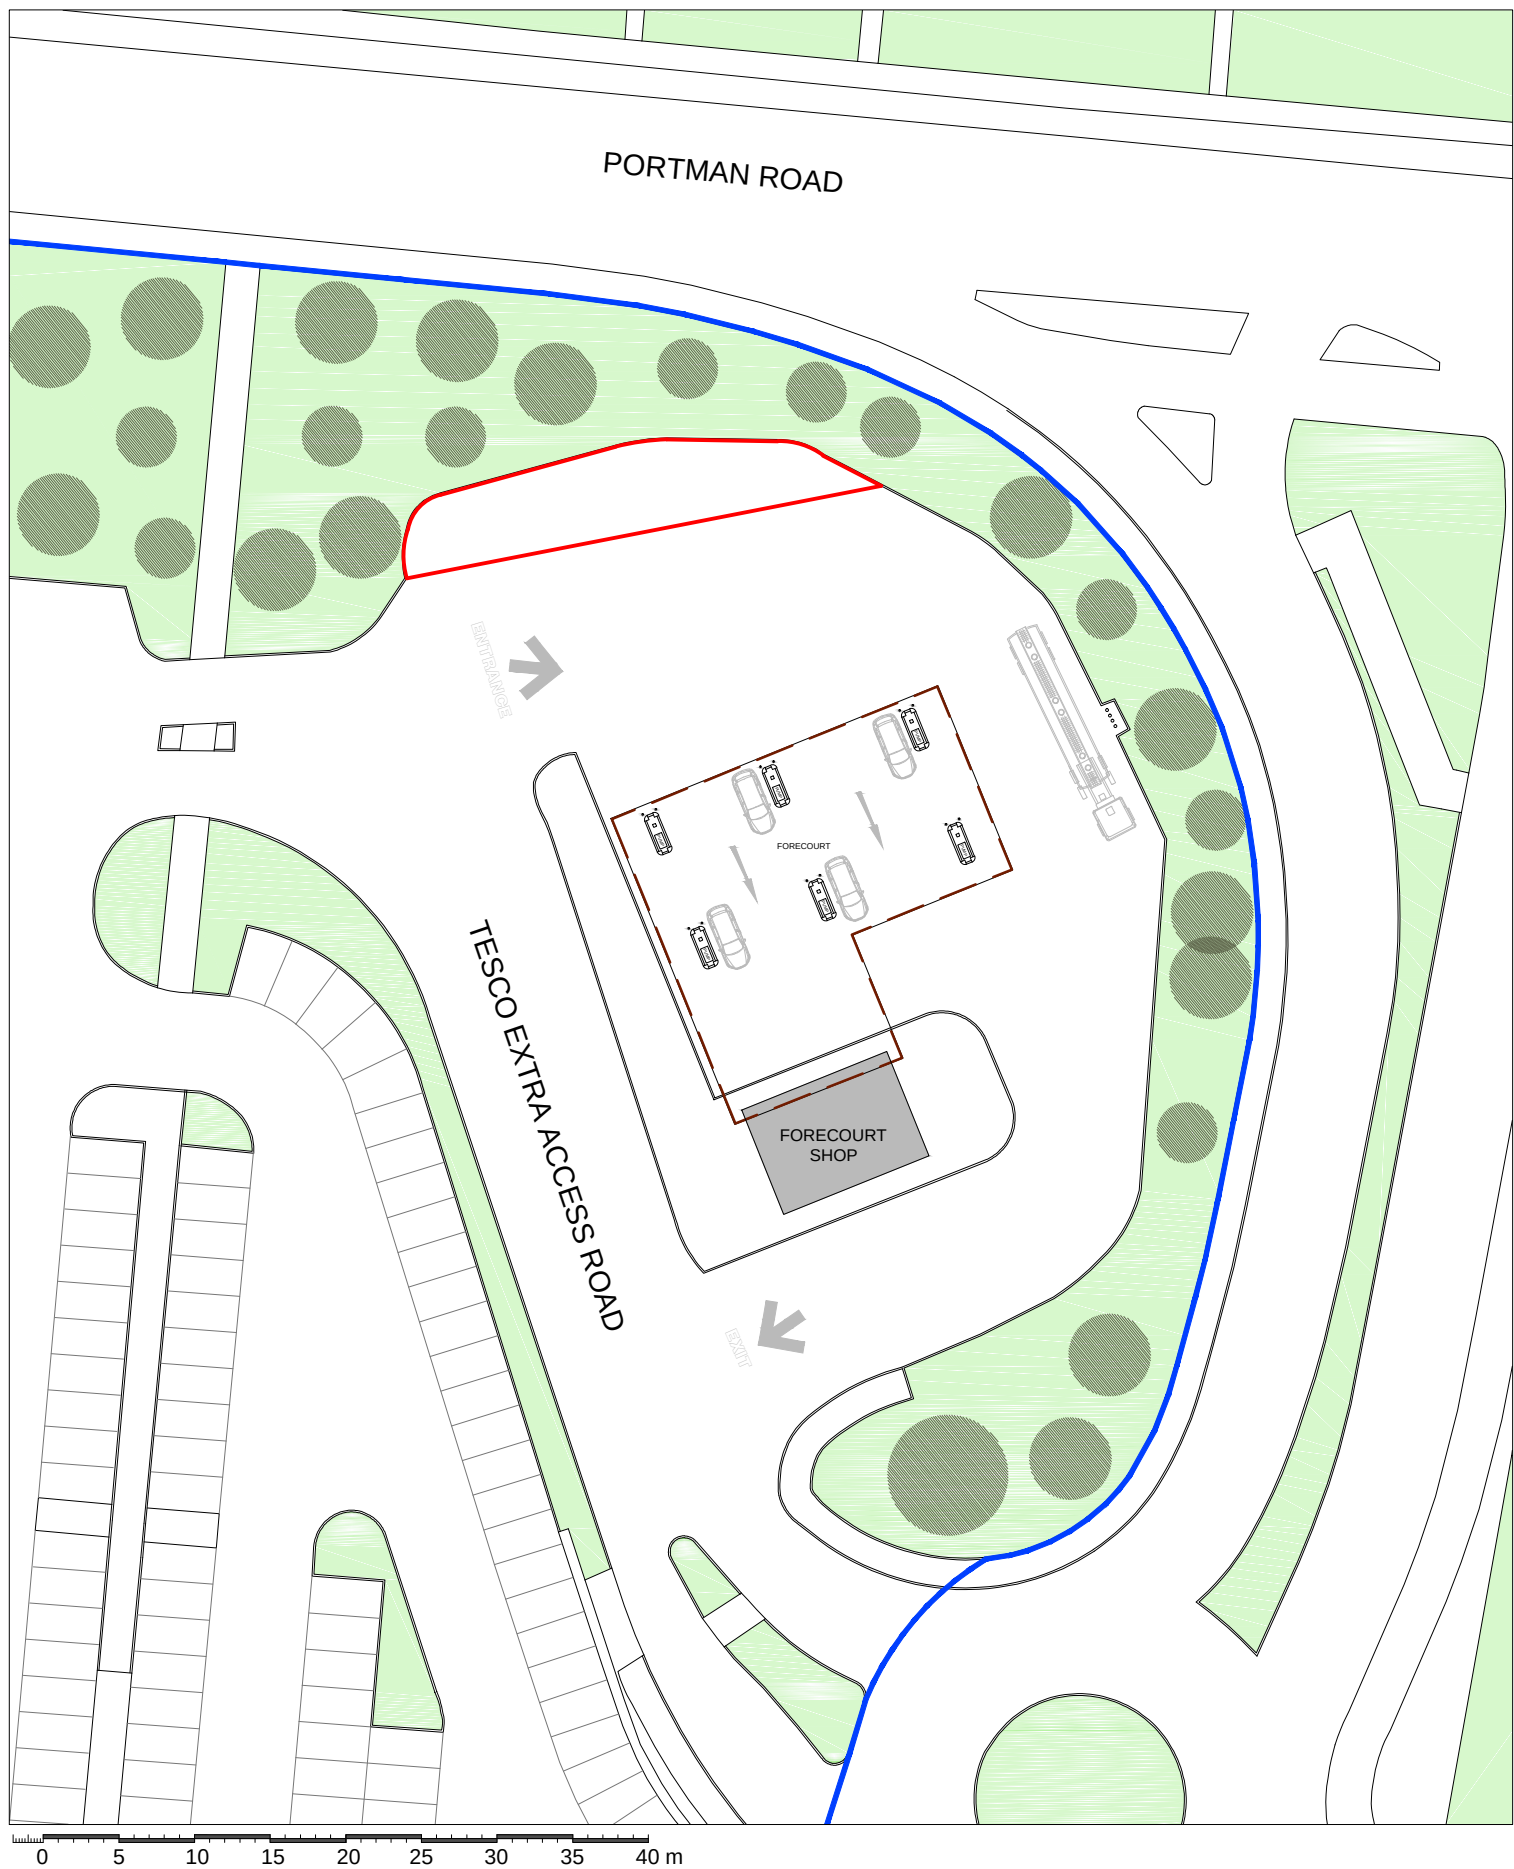

BLOCK PLAN 1/500


REVISIONS:

REV	NOTE	DATE

NOTES:

Hard copy prints may not scale accurately. All levels are in metres and dimensions in millimetres and unless specified otherwise. To be read in conjunction with all other relevant drawings and specifications.

SITE APPLICATION AREA: 148.48 sqm
0.015 Ha

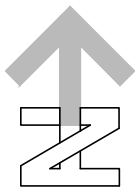

PLANNING
APPLICATION
READING 2017

CLIENT	TJM
PROJECT	PROPOSED JET WASH
ADDRESS	TESCO READING WEST PORTMAN ROAD READING, RG30 1AW
TITLE	LOCATION AND BLOCK PLAN
SCALE	various @ A3
JOB NO	15569-17
DRAWN	ANTONIO RUIZ
DWG NO	PA-01
DATE	01.06.2017
CHECKED	REVISION
DATE	DATE
ADCOCK ASSOCIATES	
ELTA HOUSE, BIRMINGHAM ROAD, STRATFORD UPON AVON CV37 0AQ enquiries@adcockassociates.co.uk Tel: +44(0)1789 414202 Fax: +44(0)1789 267741	
■ DESIGN ■ ARCHITECTURE ■ PROJECT MANAGEMENT ■	