



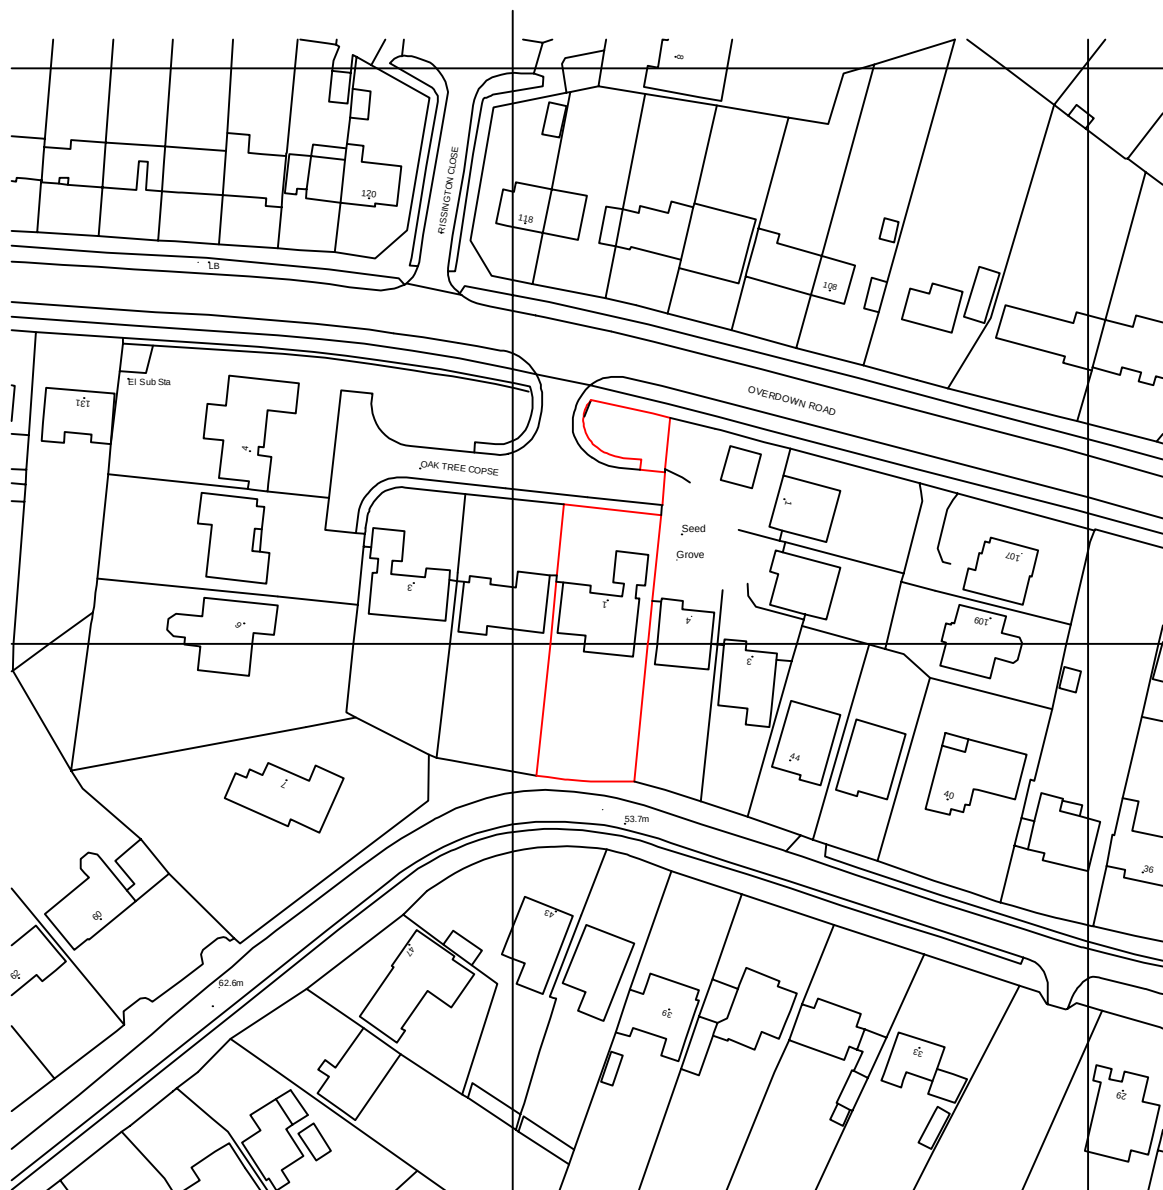

©Crown Copyright. All rights reserved. Licence no. 100051661

LOCATION PLAN

SCALE 1:1,250

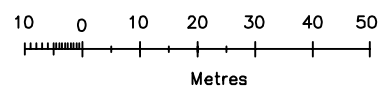


General Note:

Any discrepeancy found must be reported before proceeding.

All dimensions are to be checked before proceeding with the work.


Drawing to be read in conjunction with Drg No. OAS/17/1751/1-5

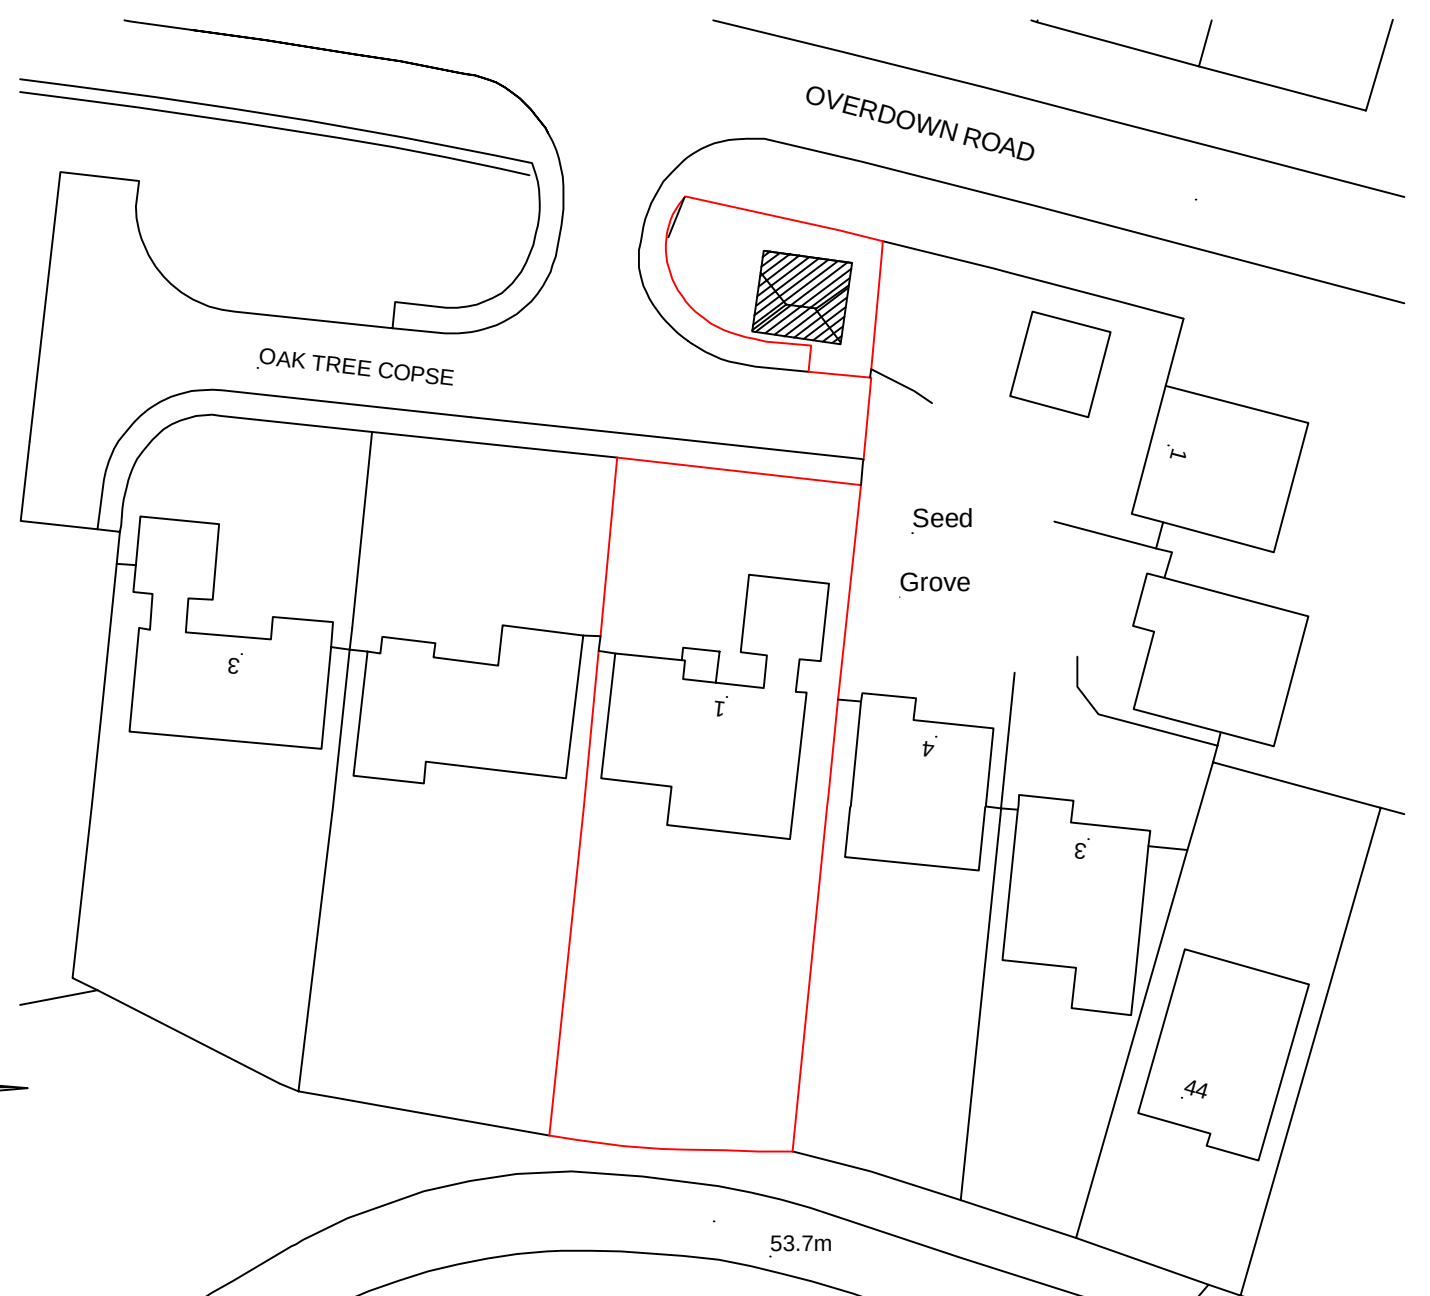

©Crown Copyright. All rights reserved. Licence no. 100051661

BLOCK PLAN

SCALE 1:500

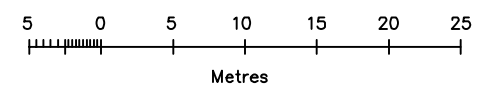

OASIS BUILDING & PLANNING APPLICATIONS

20 WANTAGE RD.
READING, BERKSHIRE. RG30 2SE
Tel: 0118 9573554
E-mail : oa.springer@btinternet.com

Client
Mr & Mrs R Tubb
1 Oak Tre Copse
Tilehurst
Reading,
RG31 6PX

Drawing Title

PROPOSED DETACHED
GREEN OAK BAY GARAGE

Planning Application

Scale
1:500, 1:1250

Date
May 2017

File Name:
1oaktreecopsePL16.dwg

Drawn by
O.A.Springer

Drawing No.
OAS/17/1751/6

Rev.
0