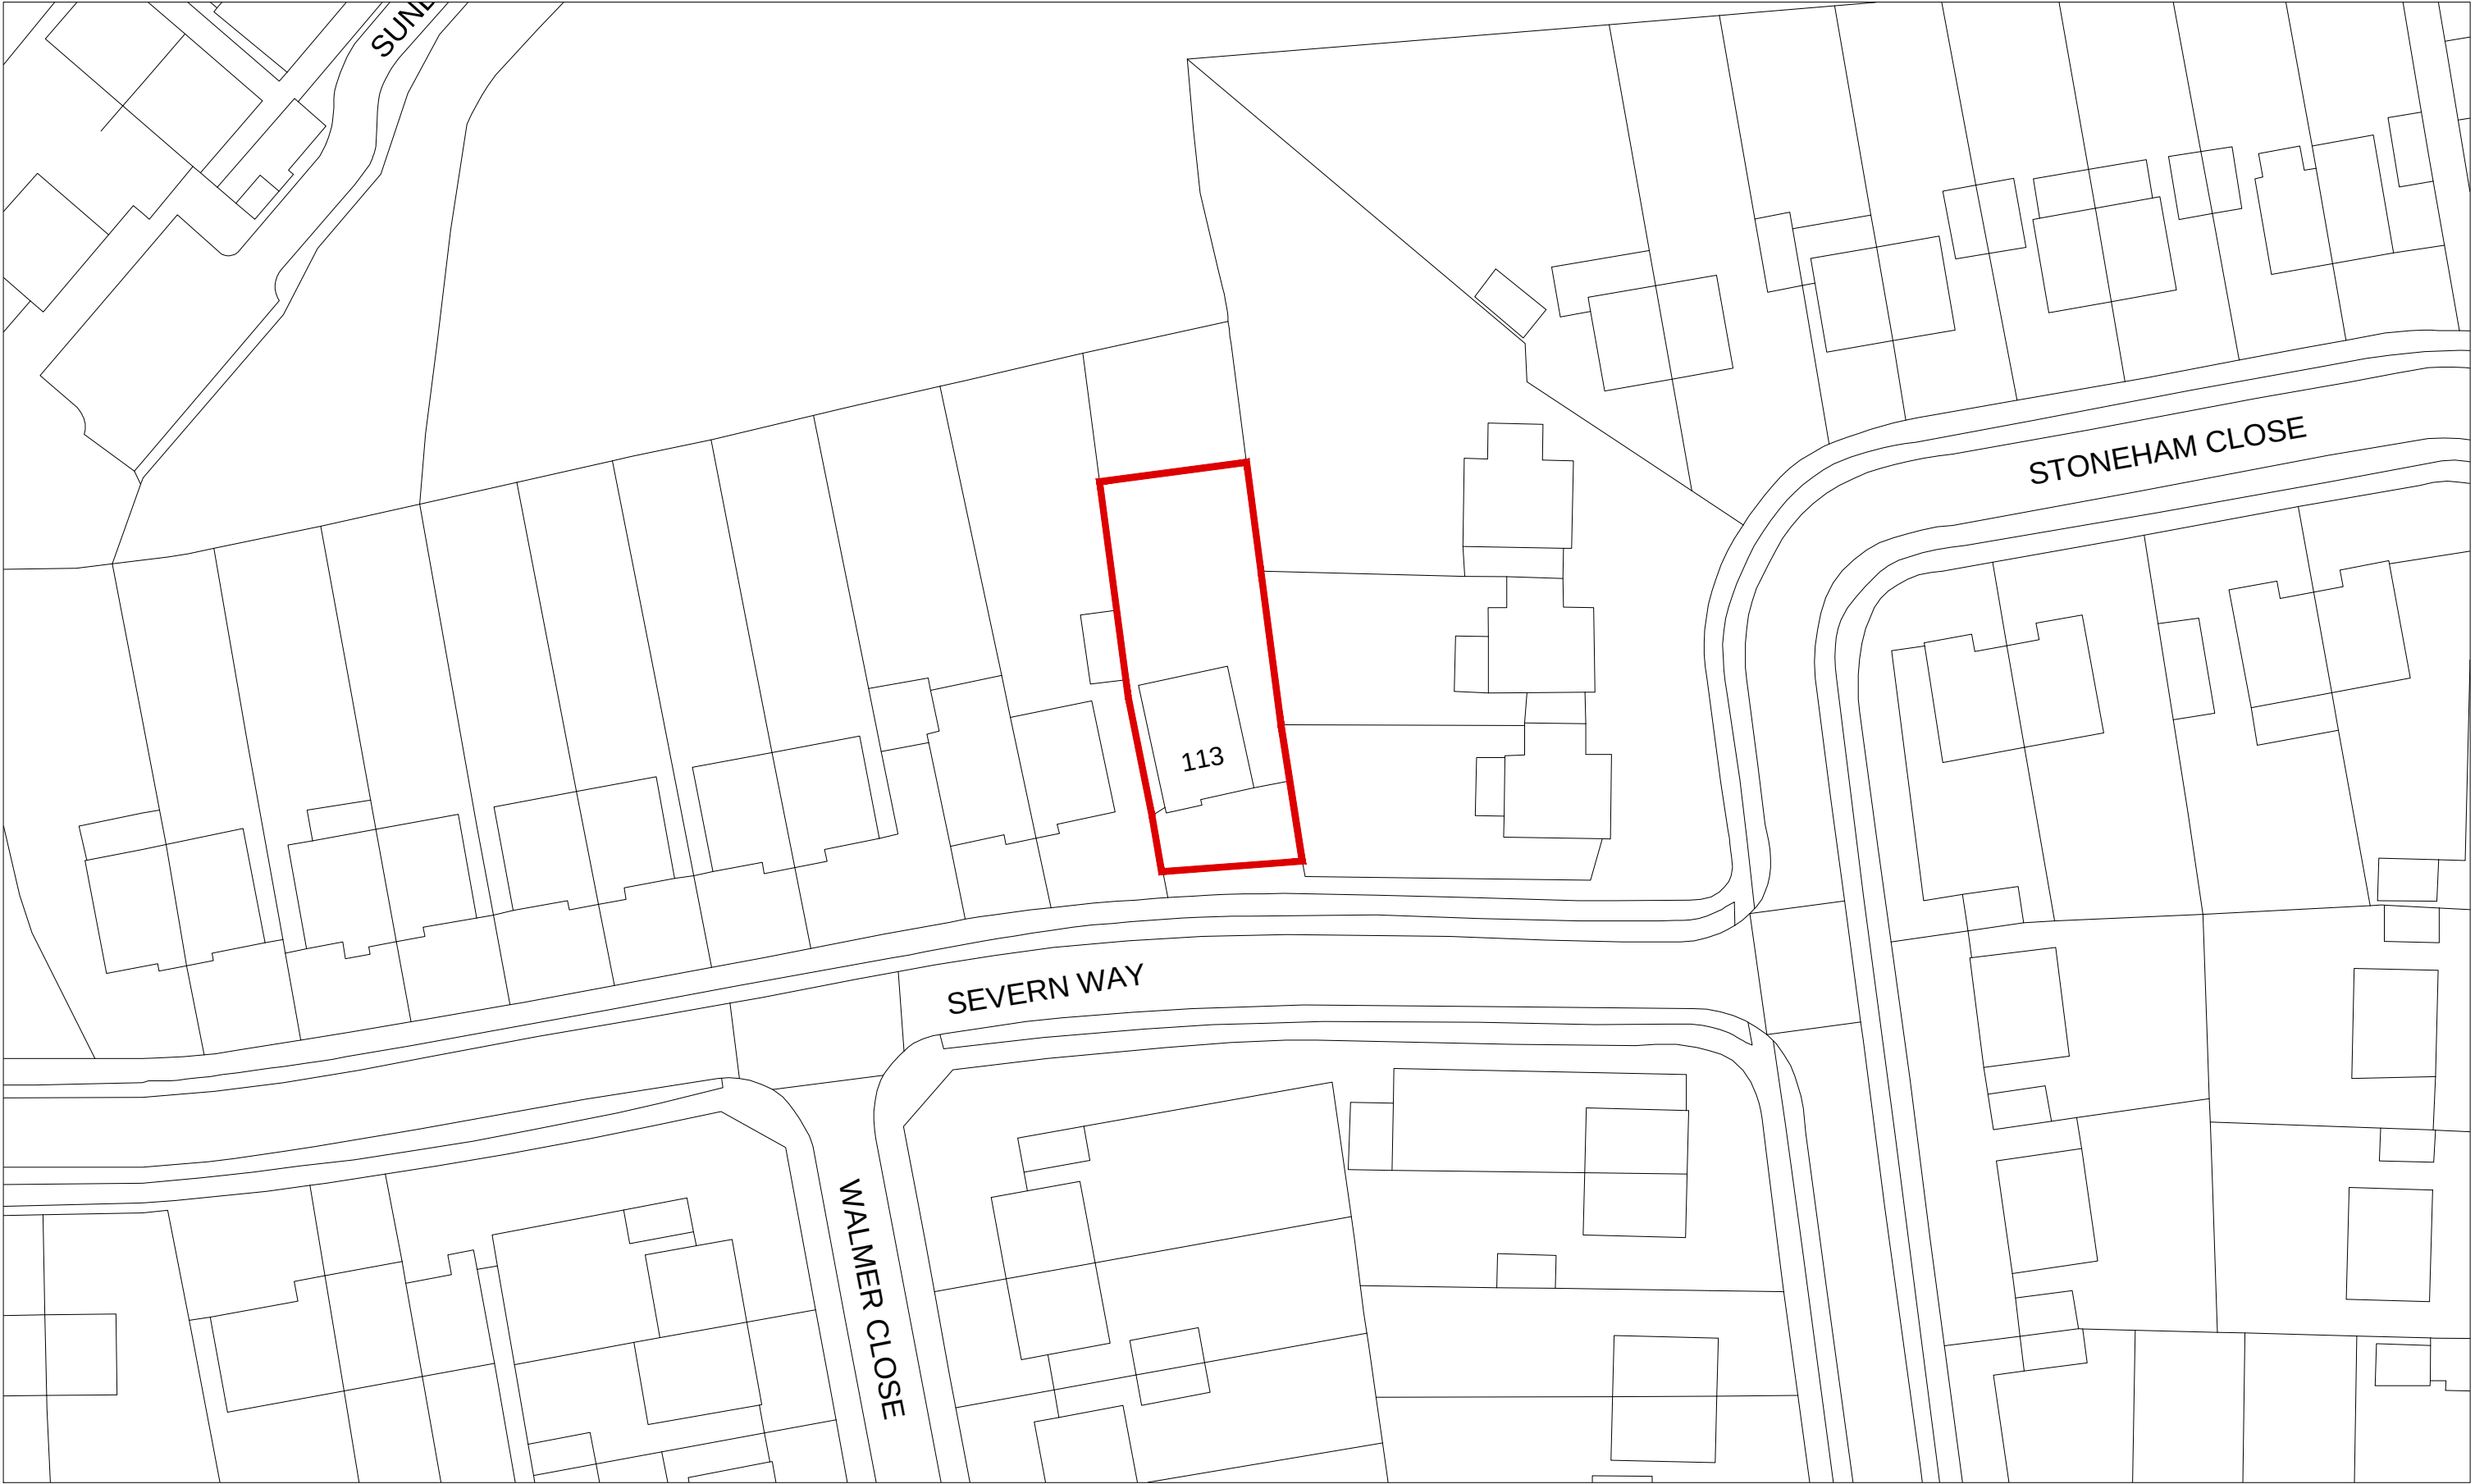


 Application Boundary

P1 - ISSUED FOR APPROVAL		14.02.15	SCALE: 1:500 @ A3		CLIENT: Mr and Mrs Thamaraiselvan	
PROJECT: 113 Severn Way, Tilehurst, Reading, RG30 4HW			DATE: FEB 2015		DRAWING: Location Plan	
			No: PL_01		REV: P1	