


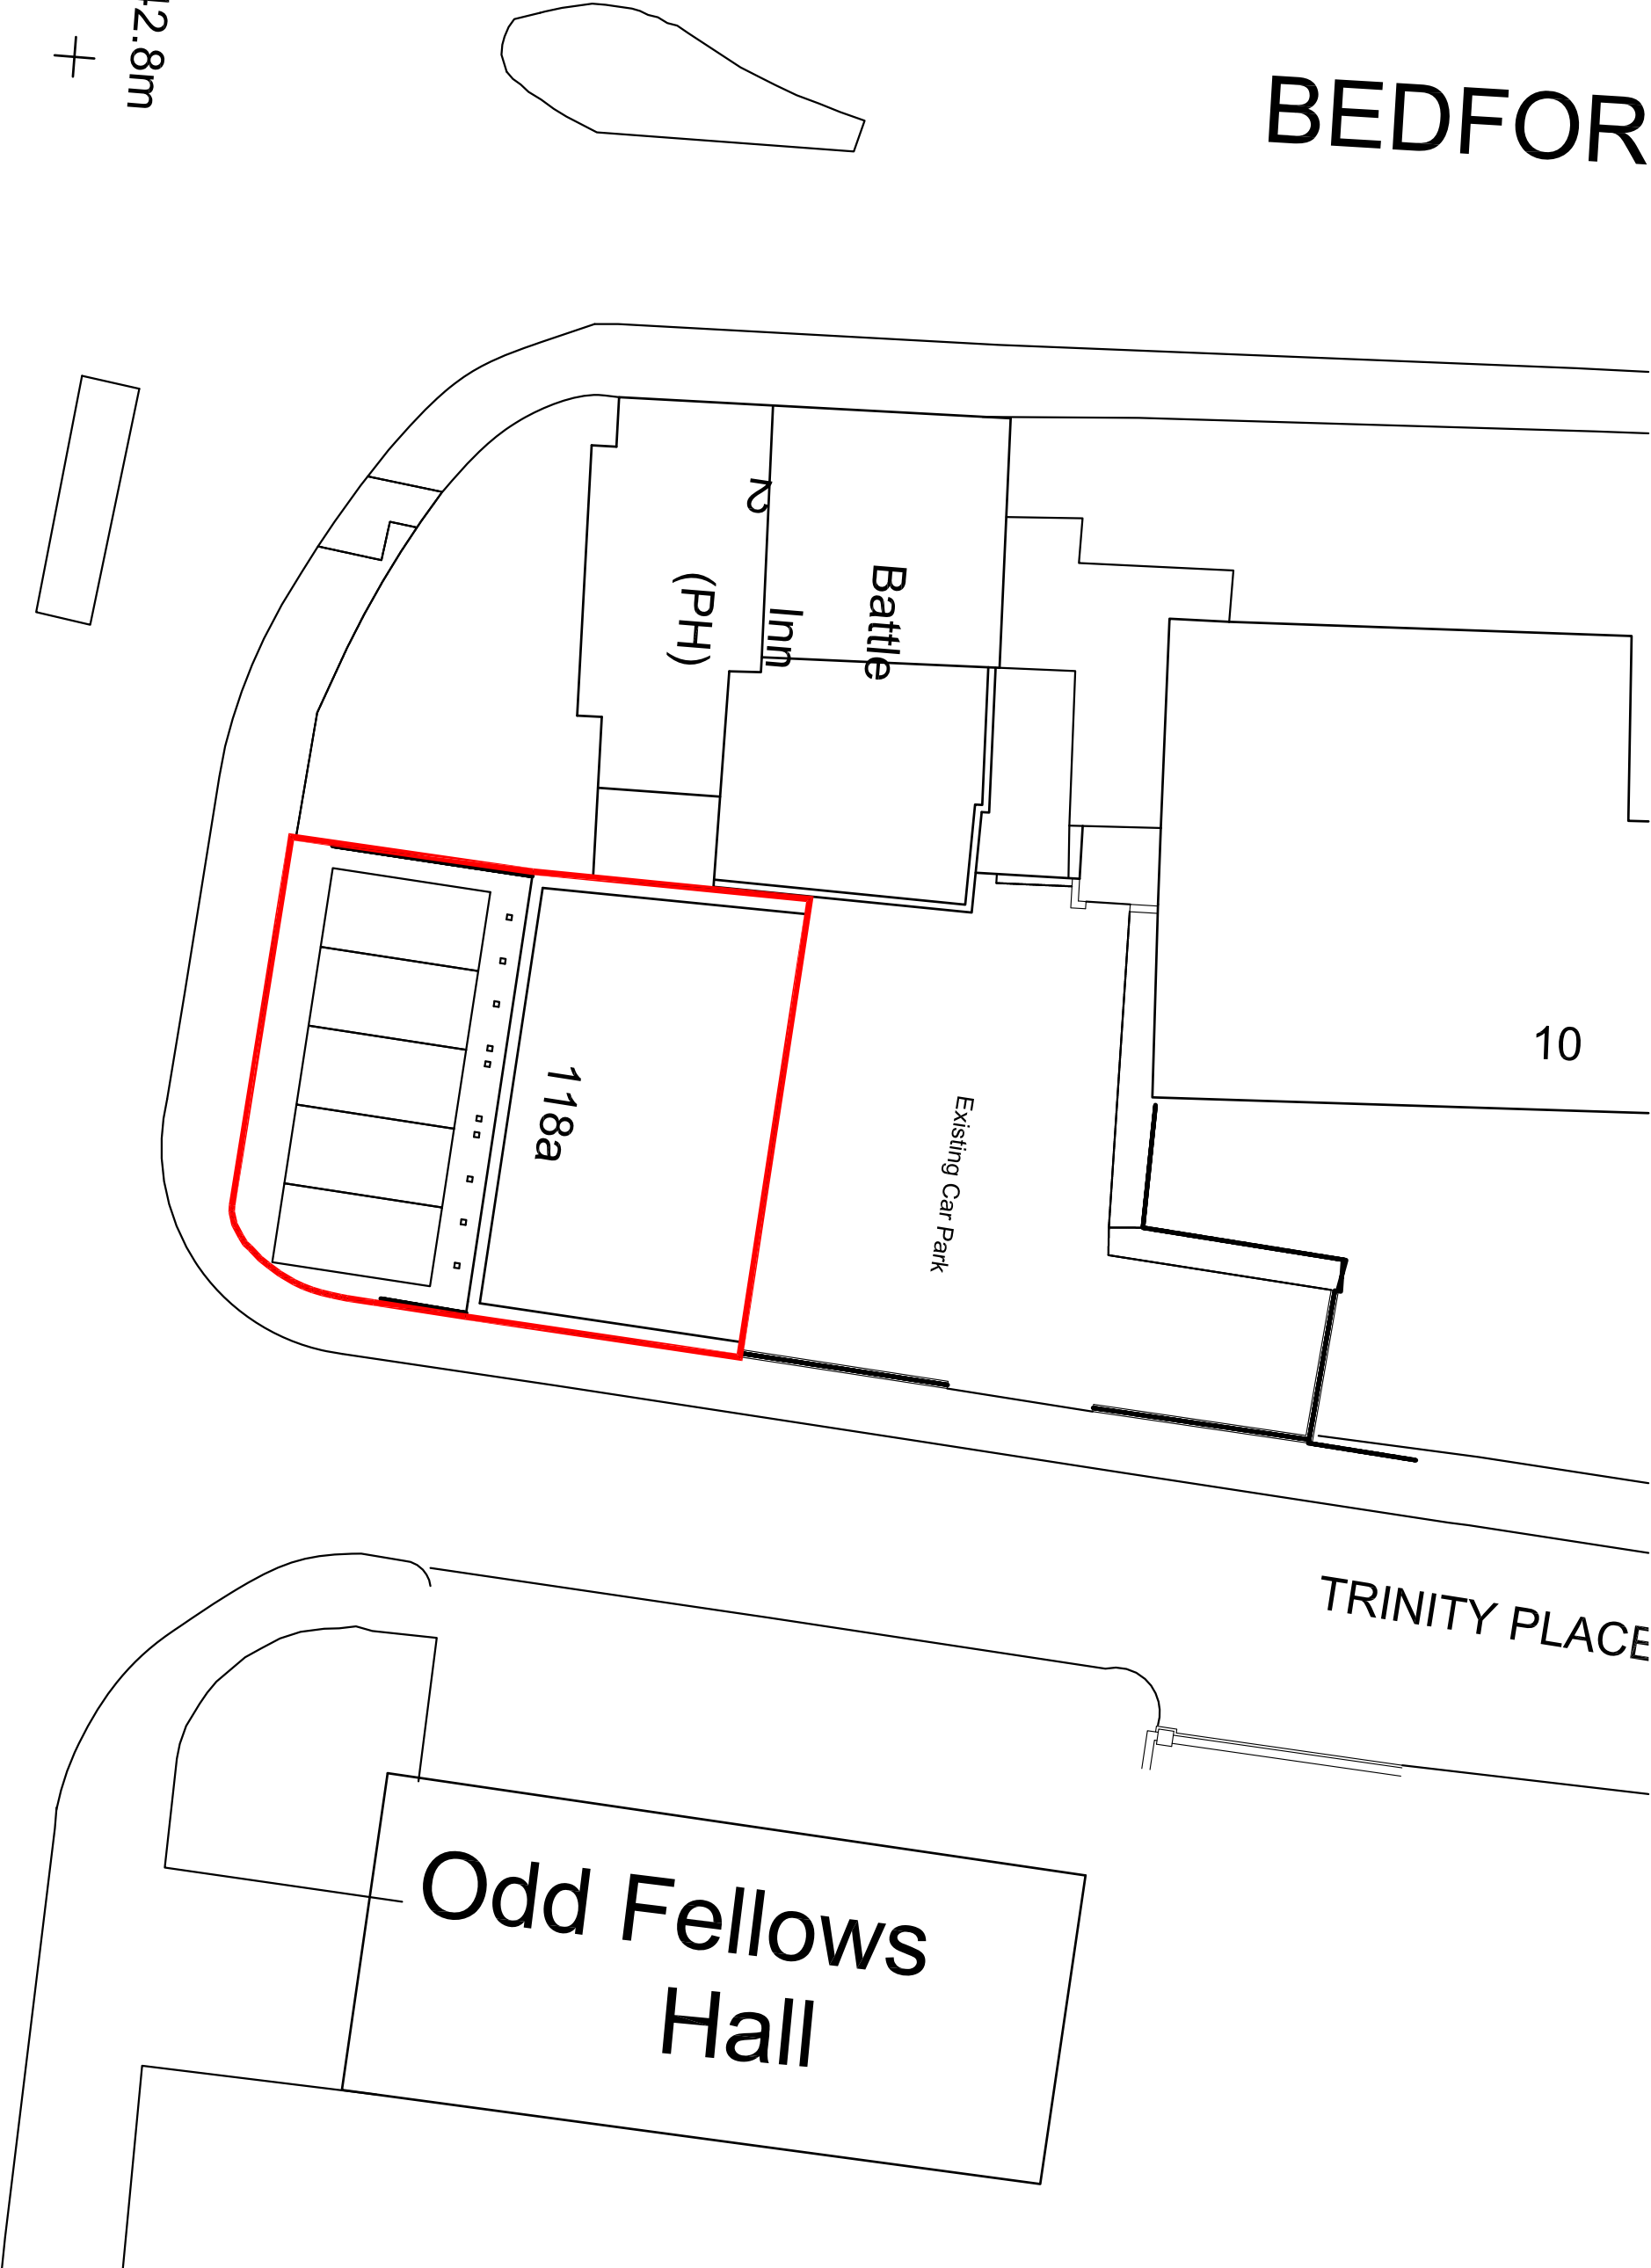

NOTES

REV	DATE	DESCRIPTION	DRAWN
CLIENT			
PROJECT			
118a Oxford Rd			
Reading			
DRAWING TITLE			
Existing Site Layout			
STATUS			
FOR PLANNING			
PROJECT No	DWG TYPE	DWG No	REV
2270	PL	010	00
SCALE	DATE	DRAWN	CHECKED
1:200@A3	05/12/12	TD	DL
PLEASE READ CAREFULLY: USE ONLY DIMENSIONS GIVEN. CONTRACTOR TO CHECK SITE DIMENSIONS AND REPORT ANY VARIATIONS OR OMISSIONS TO WILLCOX AND MUST NOT BE REPRODUCED OR USED WITHOUT PERMISSION			
LEWANDOWSKI WILLCOX, THIS DRAWING IS COPYRIGHT OF LEWANDOWSKI WILLCOX AND MUST NOT BE REPRODUCED OR USED WITHOUT PERMISSION			
130 HIGH STREET, ETON, WINDSOR, BERKSHIRE, SL4 6AR. T: 01753 620700, F: 01753 620821 www.lewandowskwillcox.com			
			