


No.	Revision	Date
-----	----------	------


A PROPOSAL AMENDED ADJACENT NO 37 AND
HEIGHT REDUCED BY 150MM

07/17

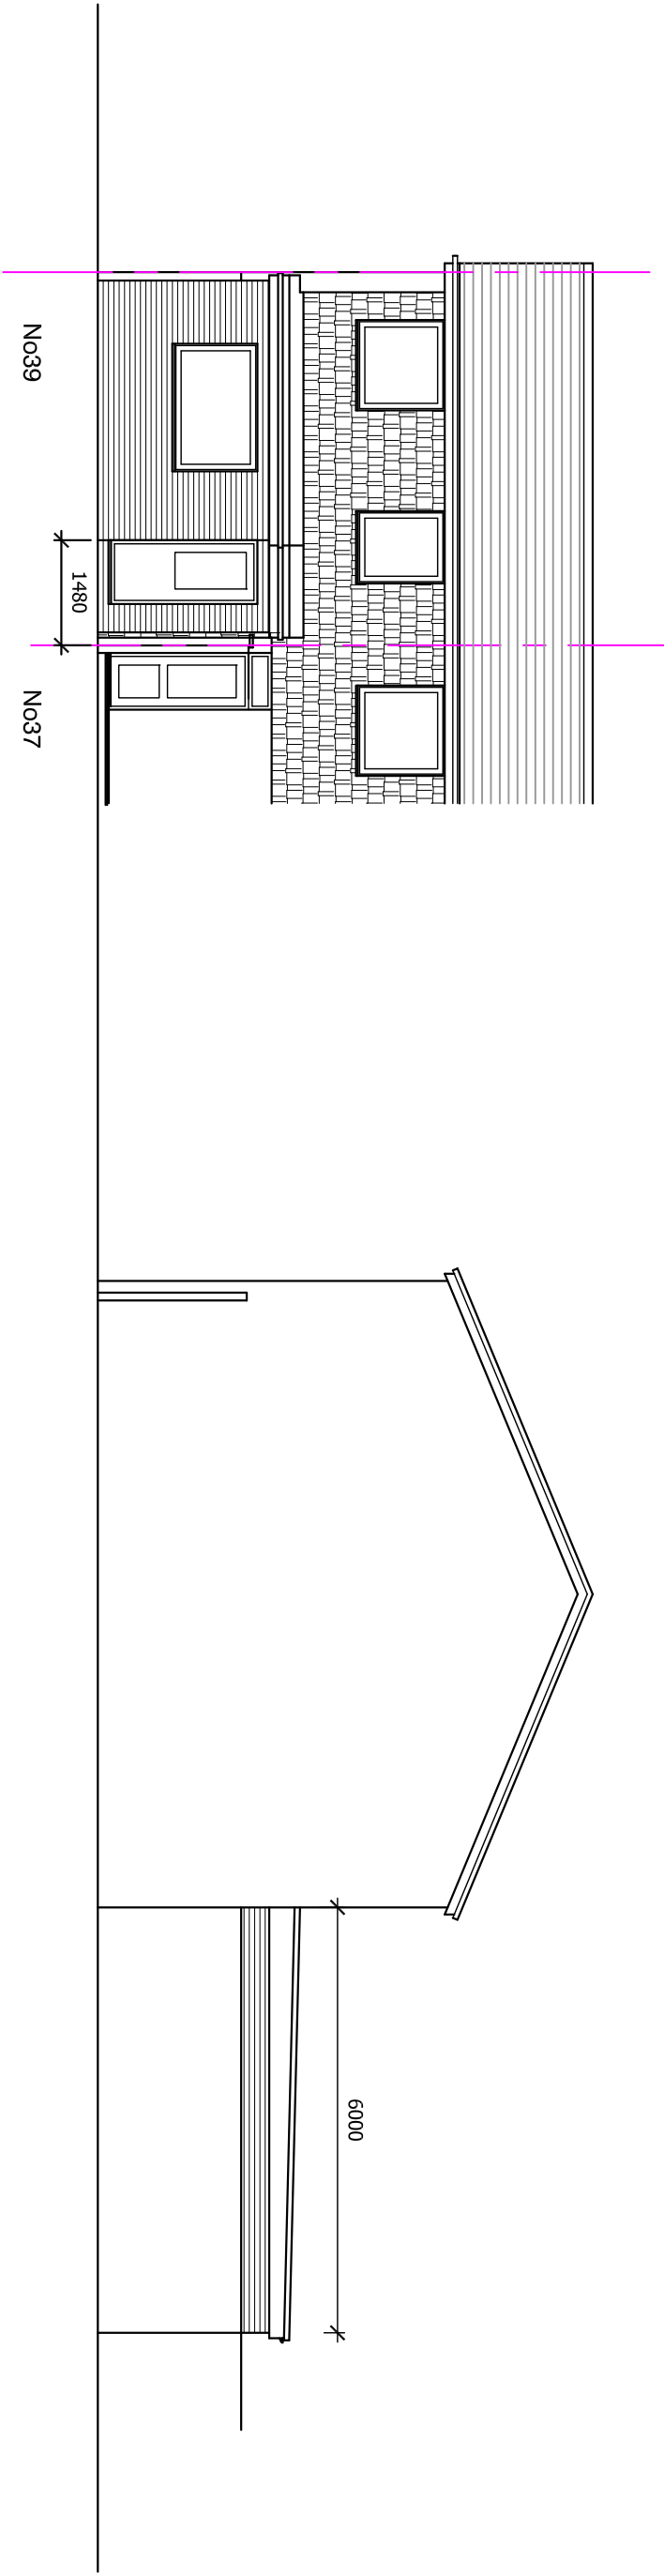


rear


side from Nos 1-7

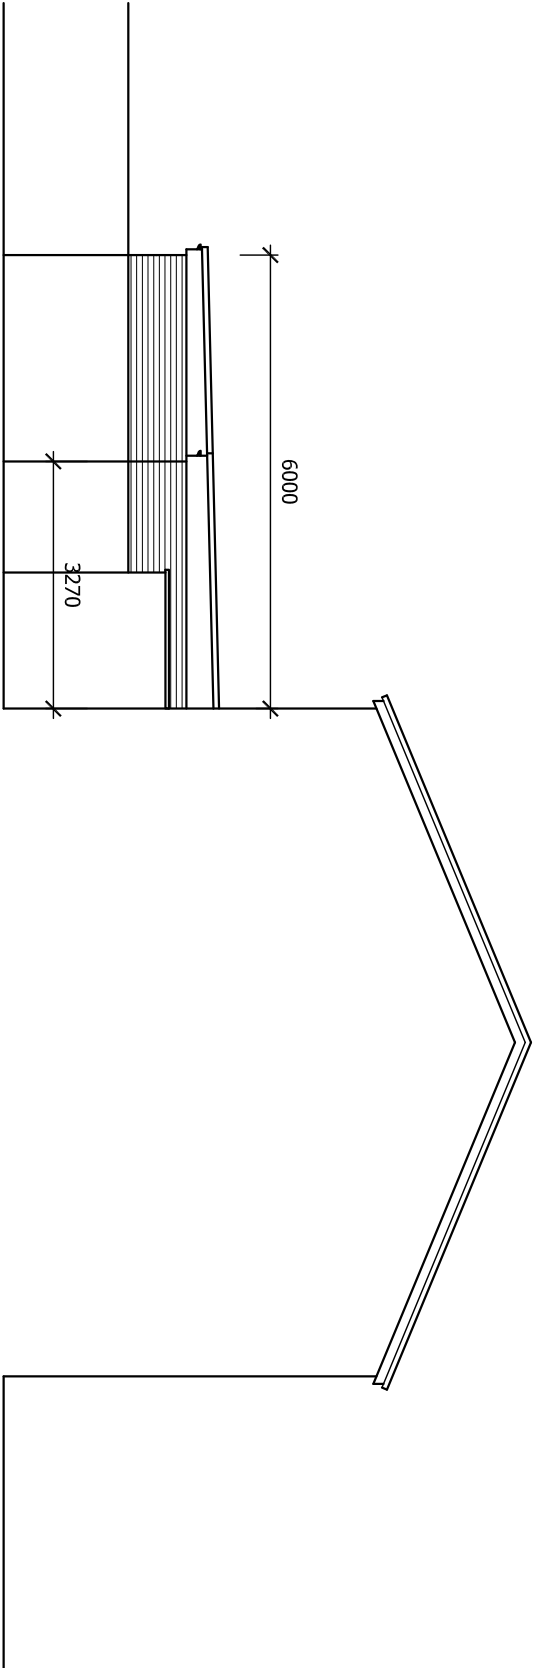

sectional side from No 37

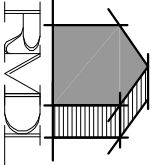

RAMMURTI DESIGN LTD
ARCHITECTURAL & PLANNING SERVICES
268 TILGHURST ROAD, READING RG30 2NE
TEL/FAX: 01189510628 MOB: 07799883574

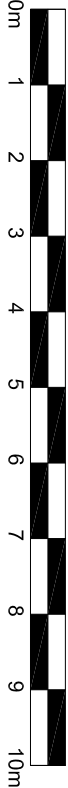

Proposed Single Storey Rear extension to existing Dwelling
at 39 Hexham Road, Reading
for Mr Abid Mehmood

PROPOSED ELEVATIONS
Scale: 1/100
Date: May 2017
HR:005 Rev A