


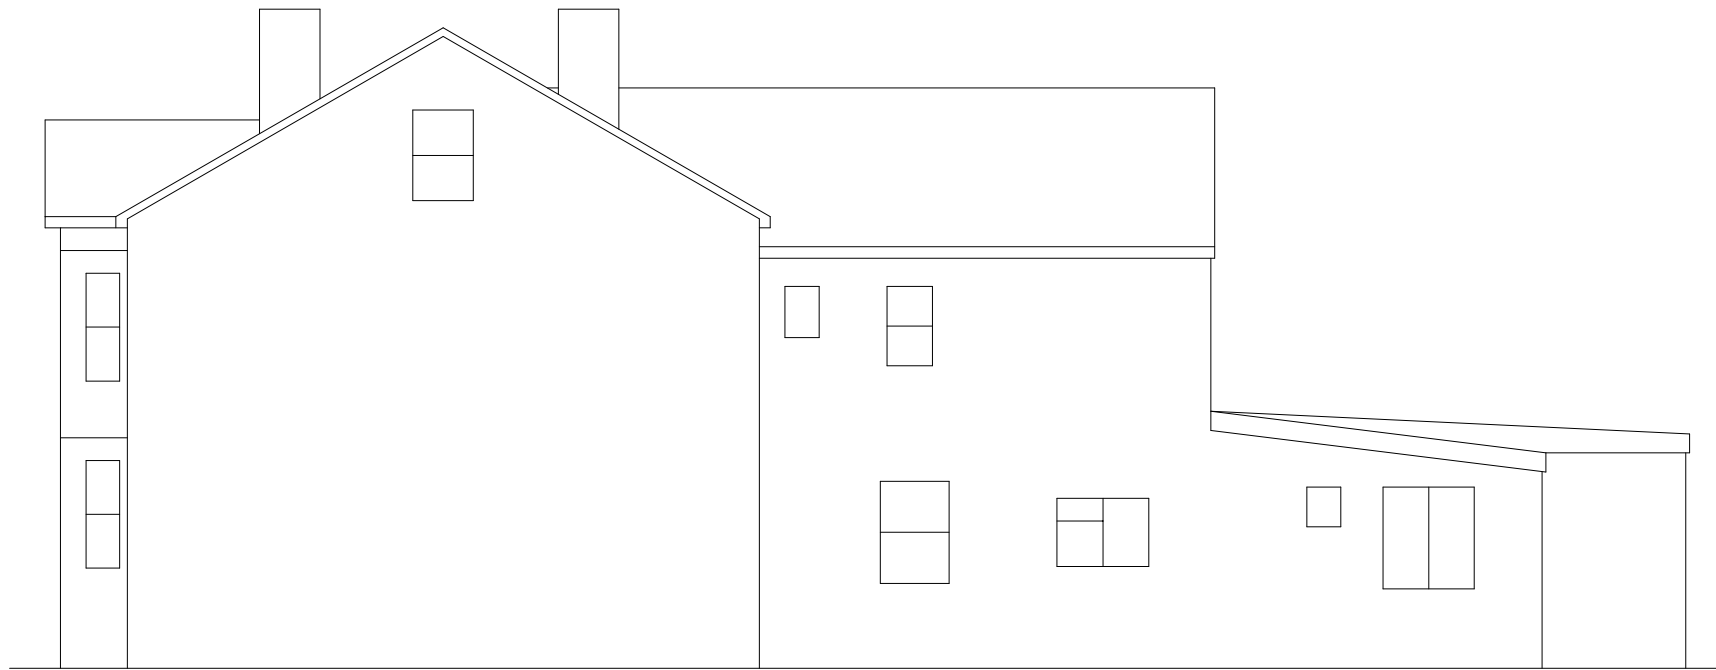


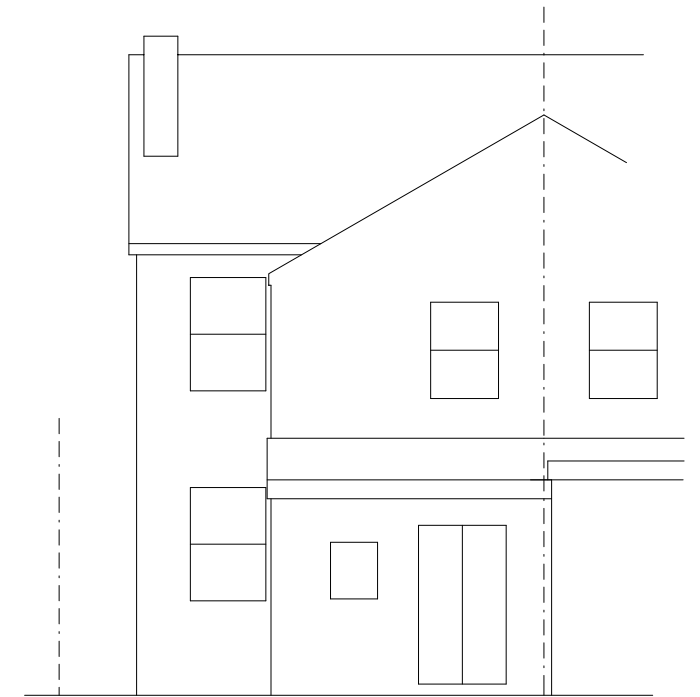

SIDE

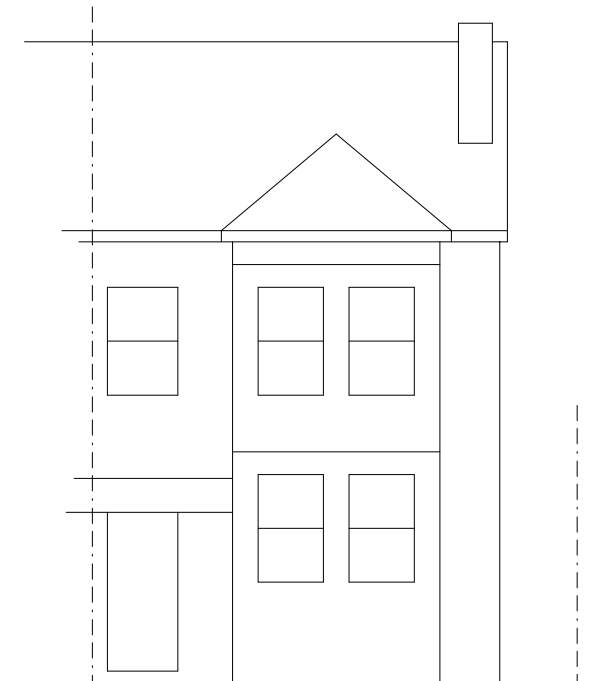

REAR

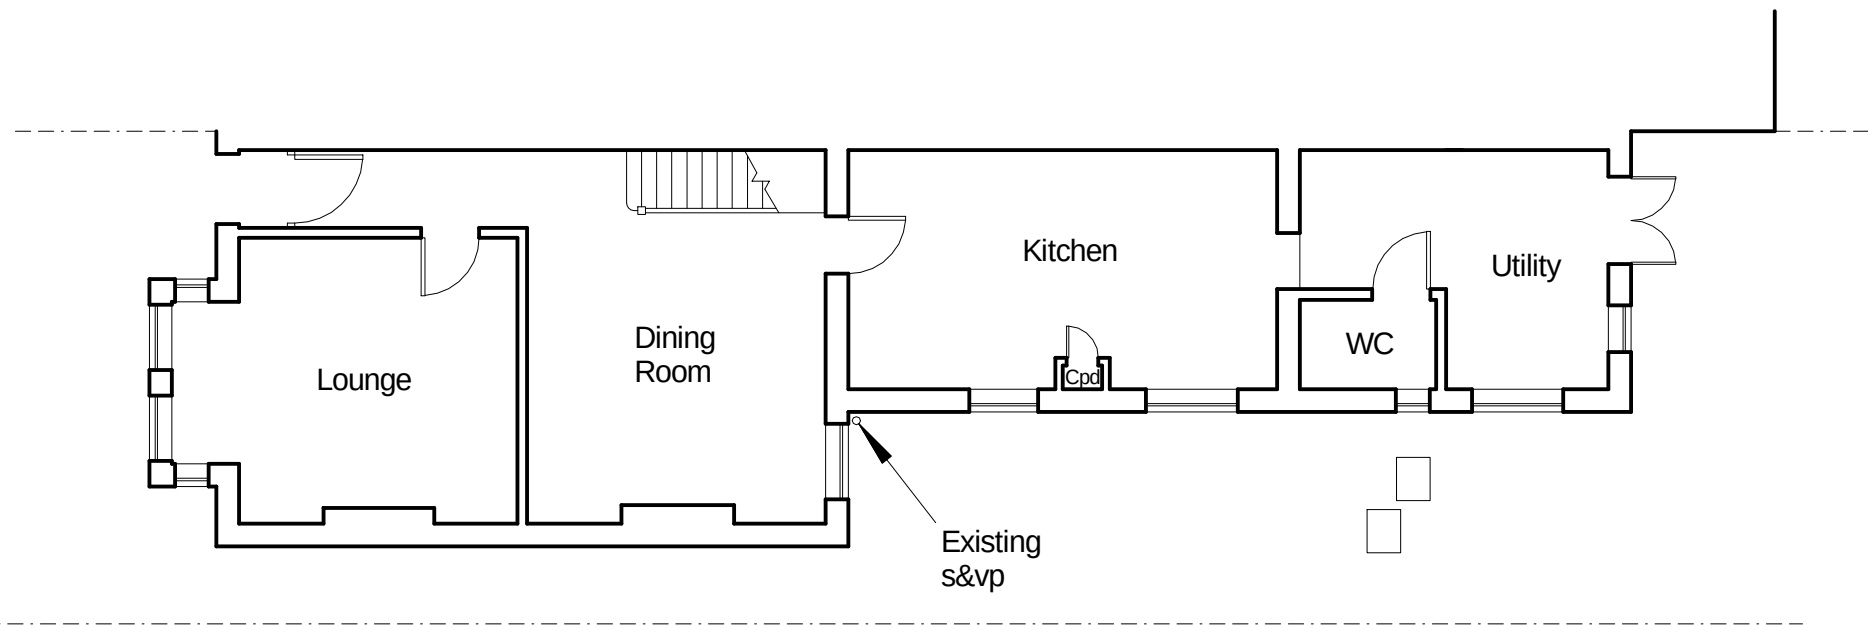

FRONT

	STEPHEN BIDDLE CHARTERED CIVIL ENGINEER 1, Wilwyne Close, Caversham, Reading, Berks RG4 5EP Tel: 07864 122 313 Email: steve@sbiddle.com		
Title:	EXISTING PLAN & ELEVATIONS		
Drwg No:	THOMAS-1017-03	Scale: (A3) 1:100	Rev:

0 1 2 3 4 5 metres