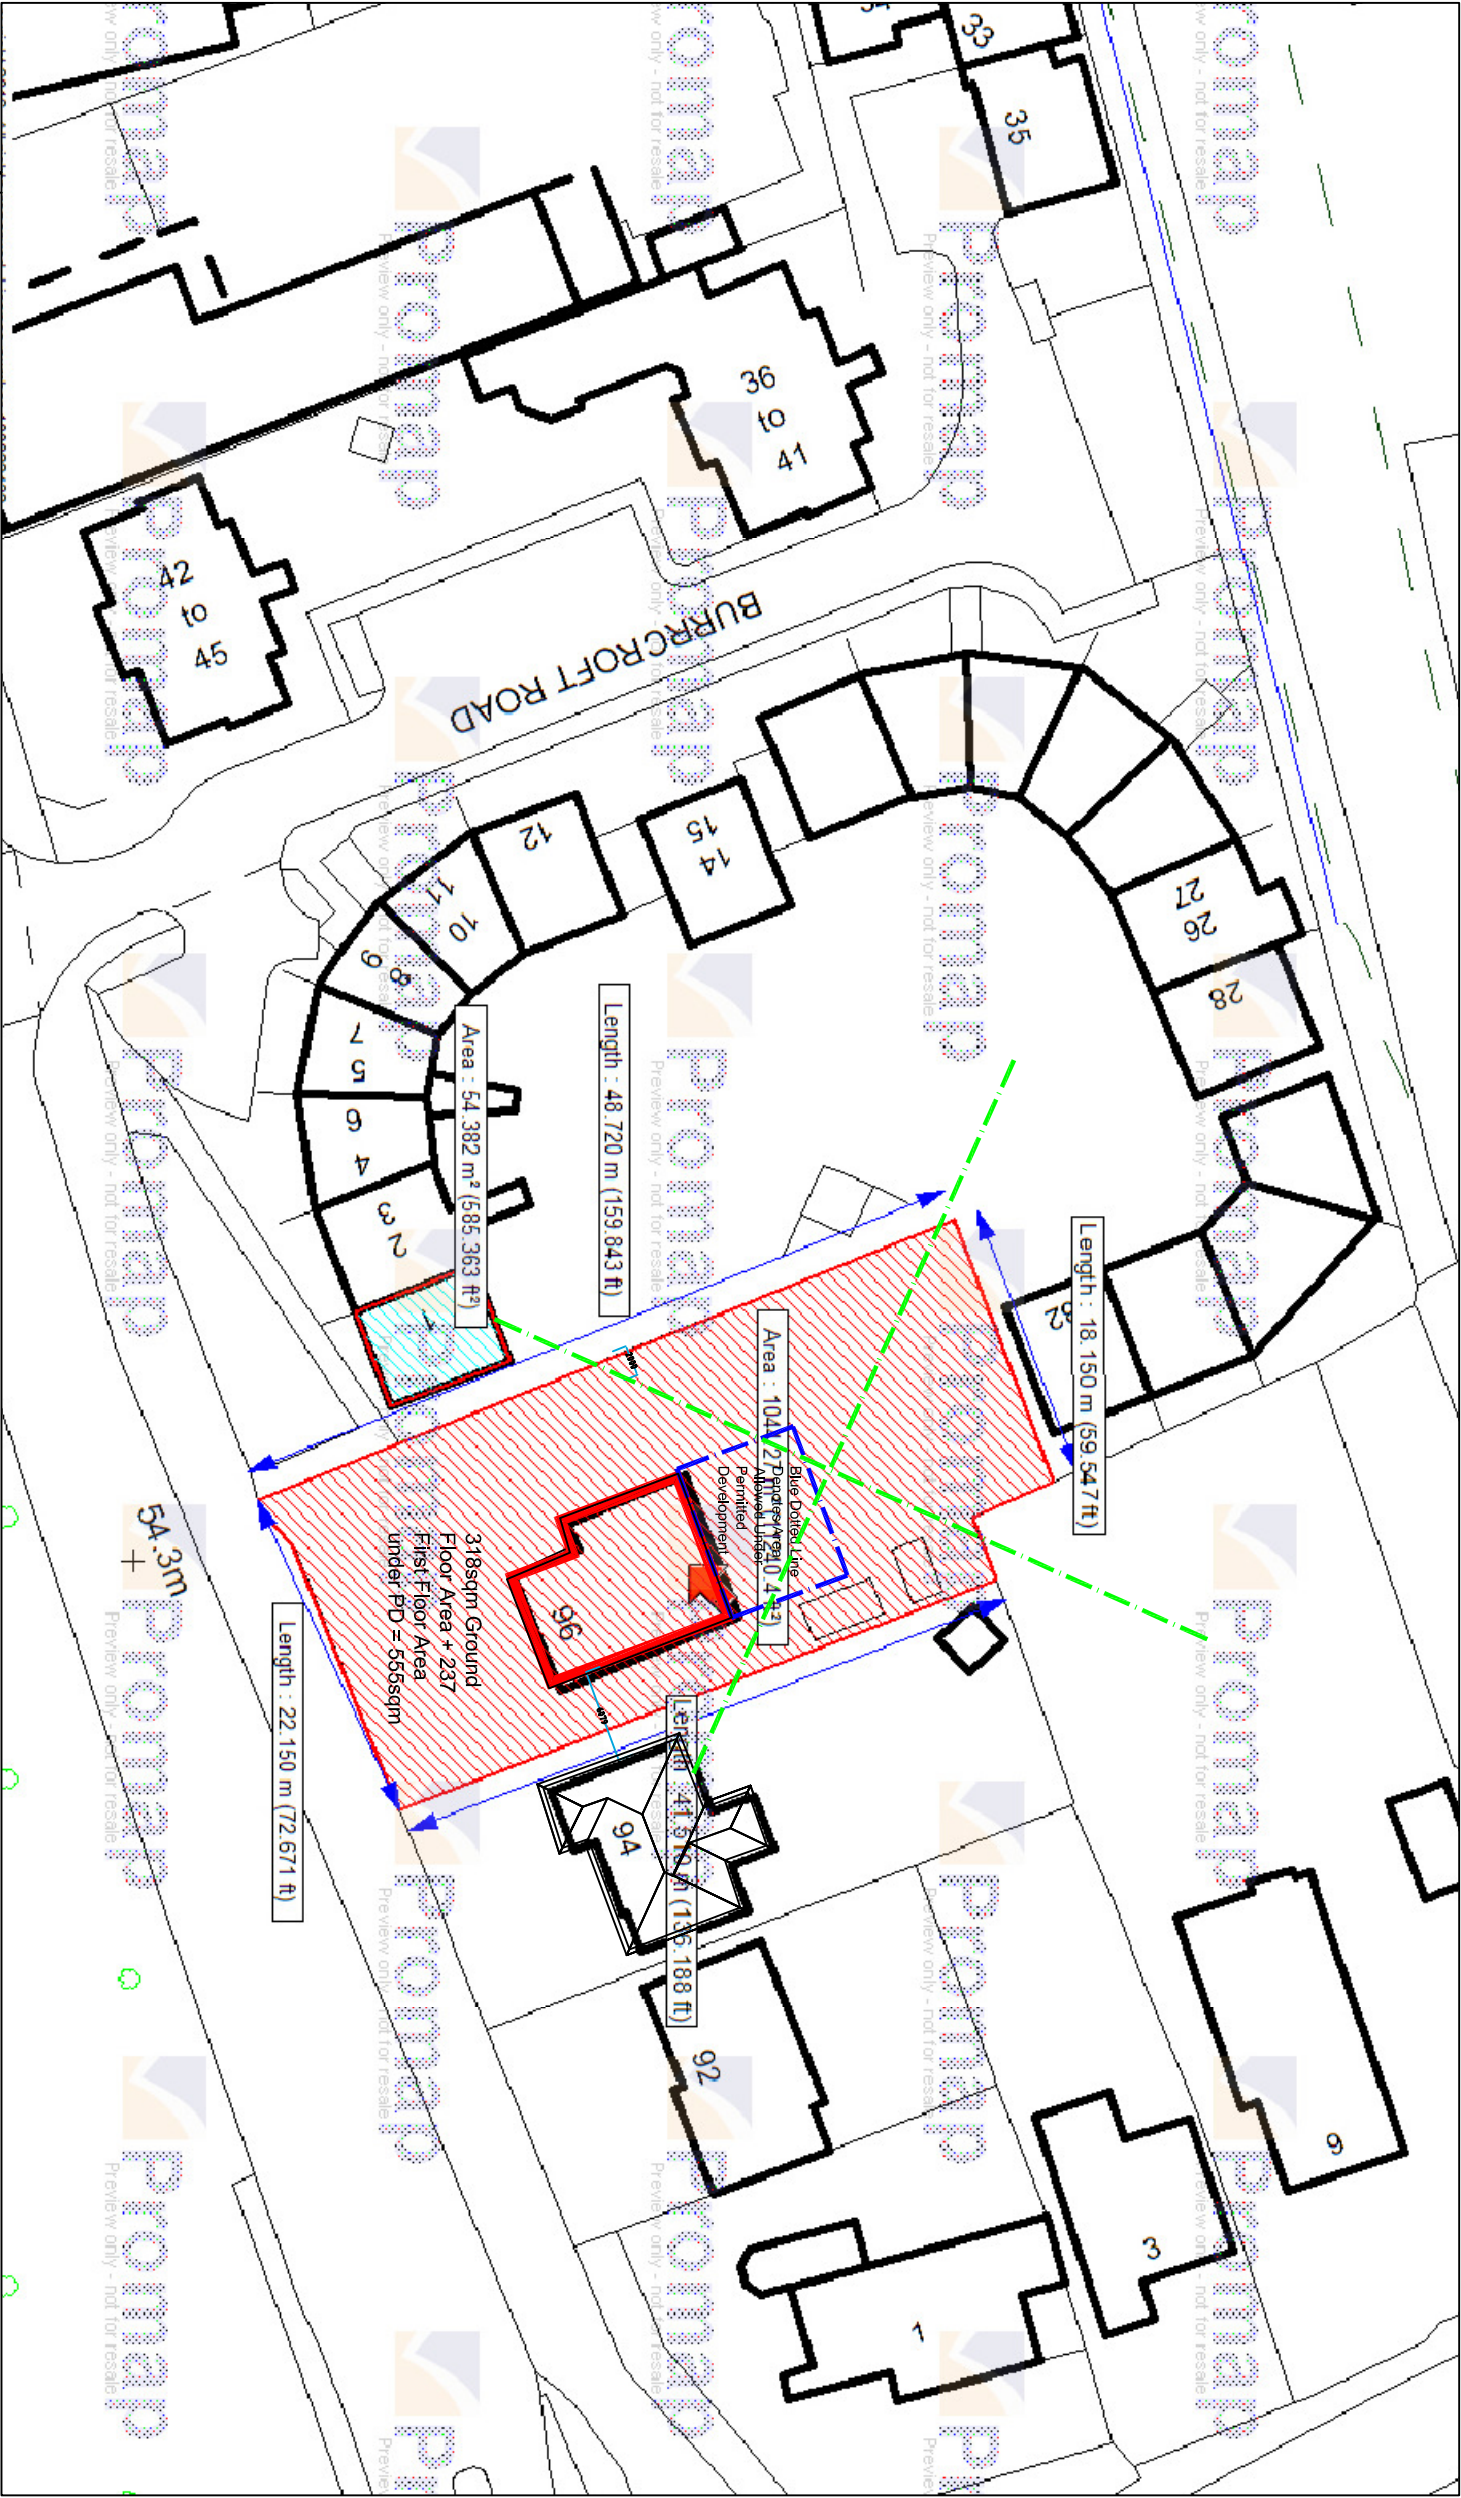


SCALE VERIFICATION BAR

SCALE: 1:500 @ A3

PROJECT DESCRIPTION:		PROJECT TITLE:		PROJECT NUMBER		PROJECT CLIENT:		PROJECT LOCATION:		PROJECT DETAILS:		PROJECT COMMENT:		PROJECT LOCATION AREA:		DATE: 24 SEPT 2017		GIANFRANCO CIPOLLA ARCHITECT S LLP	
Notification for Prior Approval for a Proposed Larger Home Extension		BLOCK PLAN EXISTING		Dwg.no.1424-PL-00		REVISION:		PIONEER HOMEZ Ltd		96 BATH ROAD, Reading, RG30 2EU		TOTAL SITE AREA: 1044sqm		READING BOROUGH COUNCIL				23A Foxley Lane	
SCALE/S: 1:500 @ A3								1 Lynwood Close, Woking, GU21 5TJ										Purley, Surrey, CR8 3EH	
																		Tel: 020 8763 1077	
																		Fax: 020 8405 9965	
																		gianfranco@blueyonder.co.uk	