READING GATEWAY - BLOCK PLAN 1:1000 SCALE AT A3

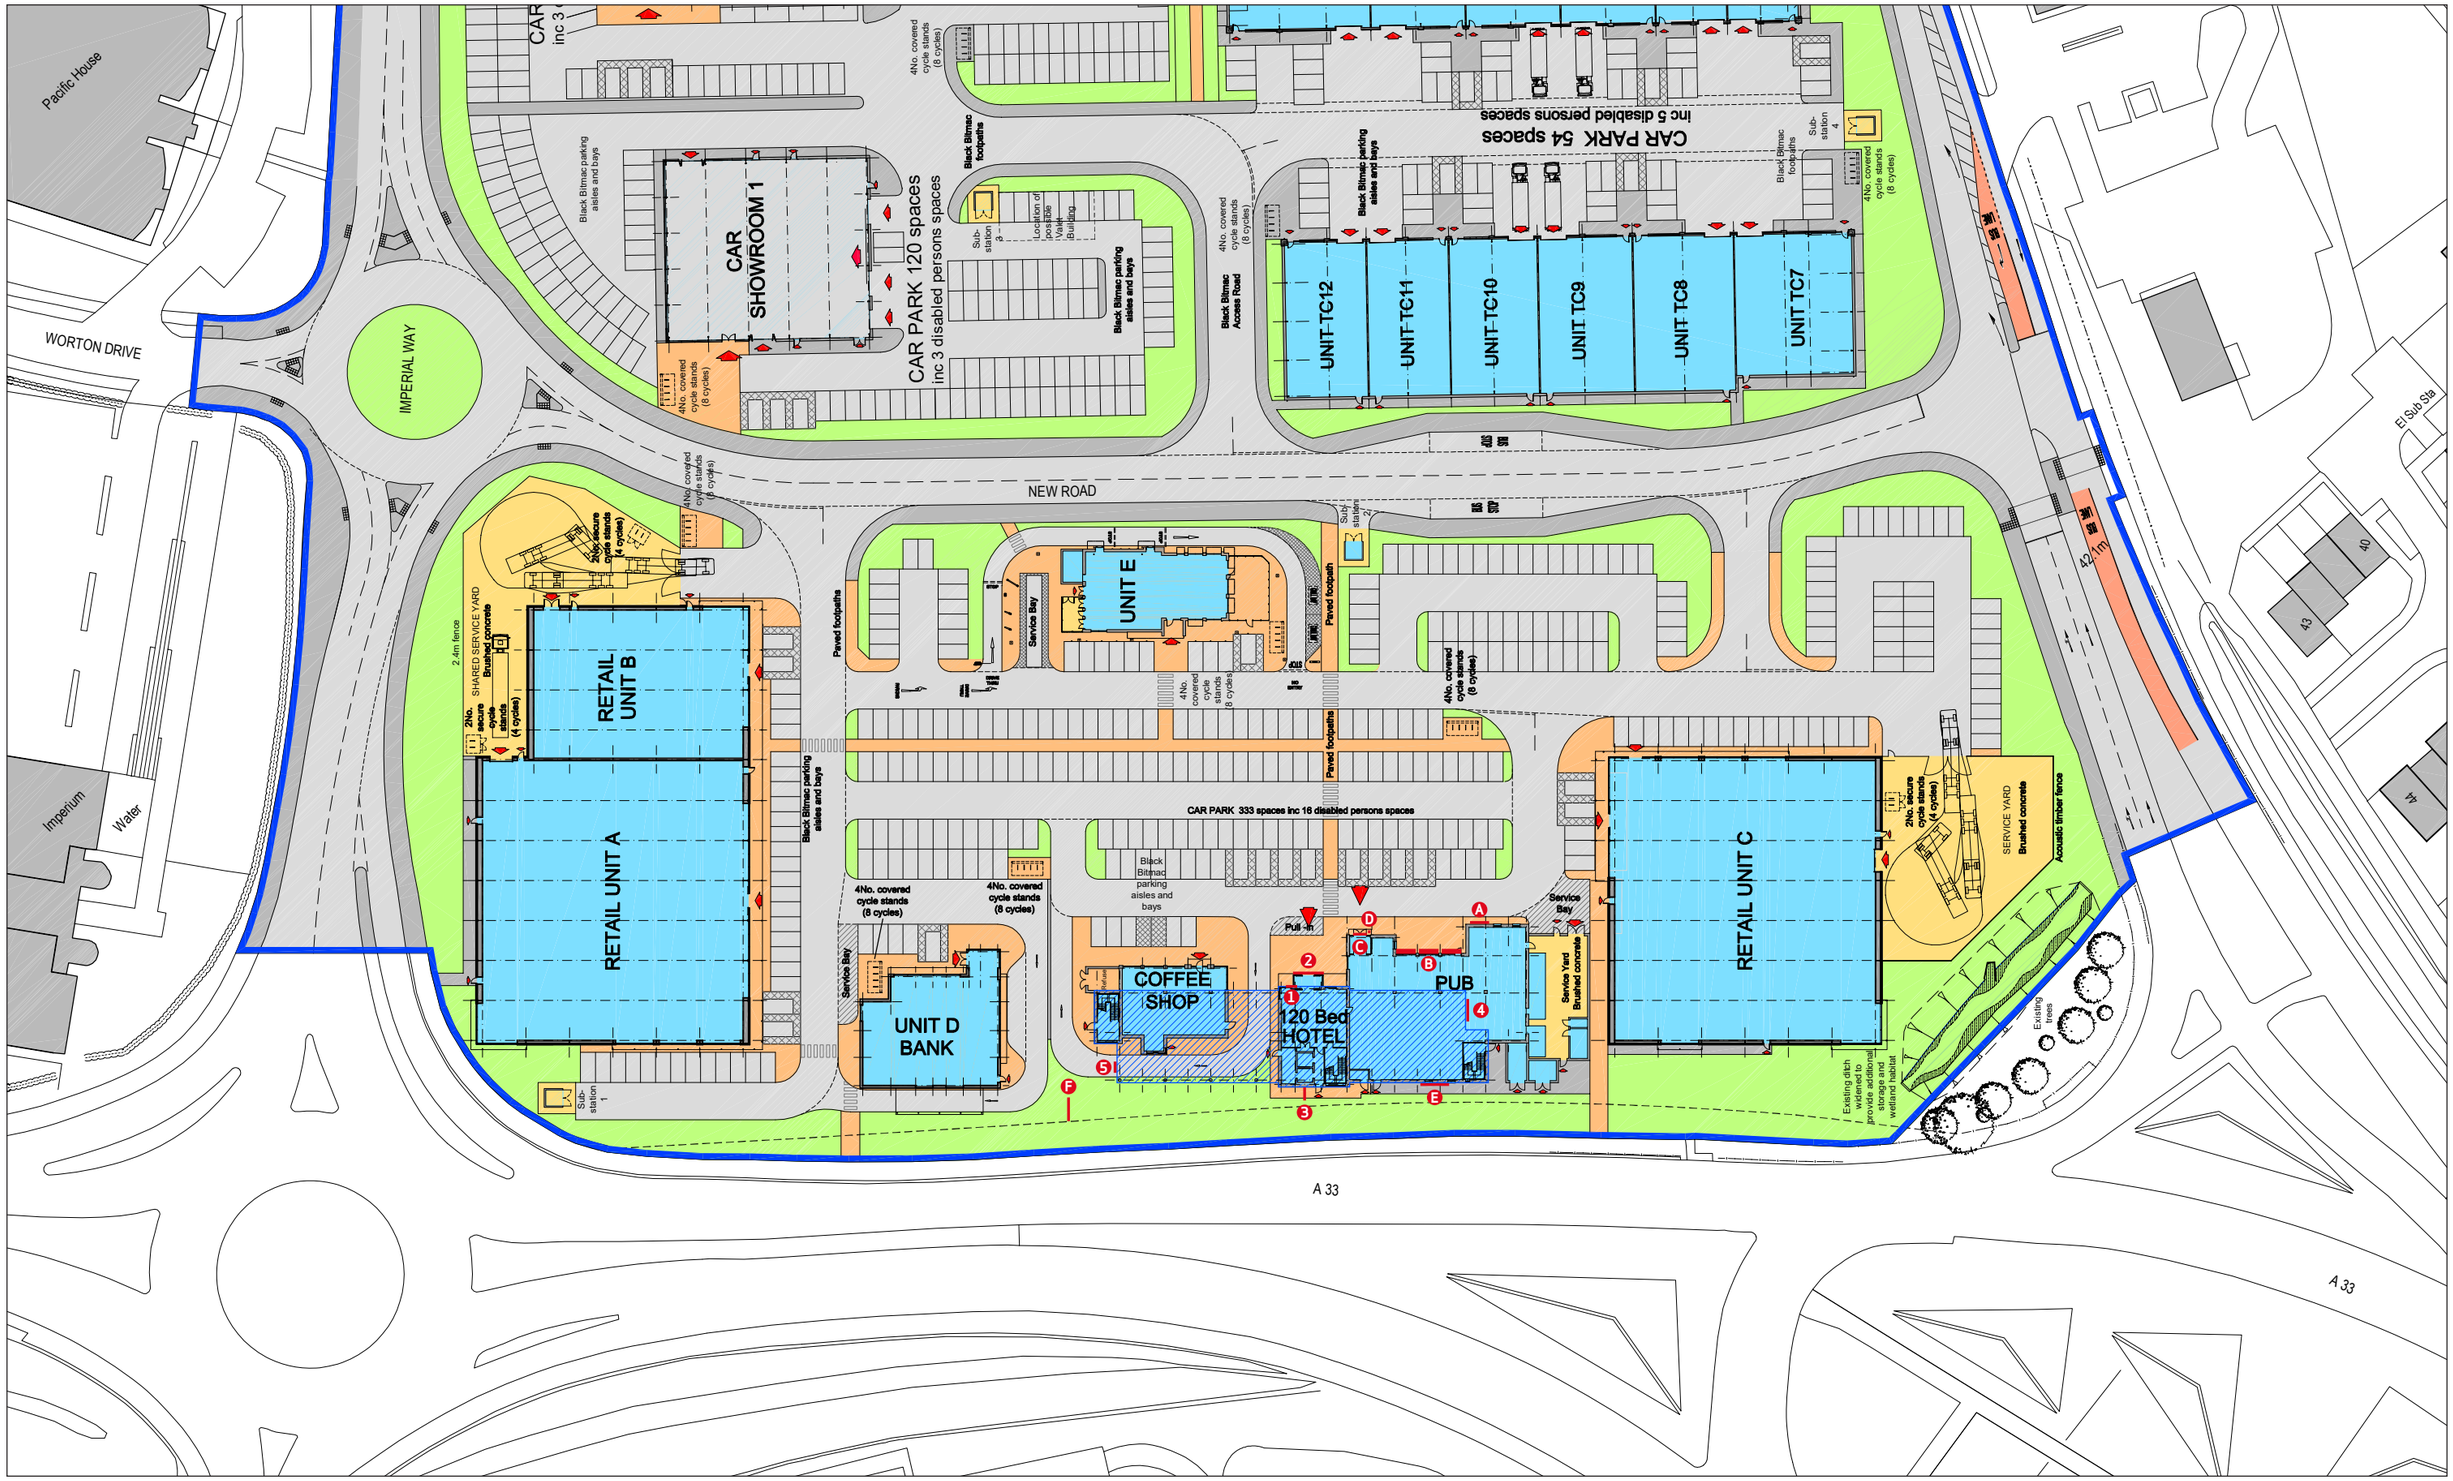

© Copyright 2017. This document is the property of Vado Associates Ltd and must not be used, reproduced or disclosed to any persons without written consent from Vado Associates Ltd.