


Contractors must verify all dimensions at the site before setting out, commencing work, or making any shop drawings.			
No.	Revision	Date	Initial

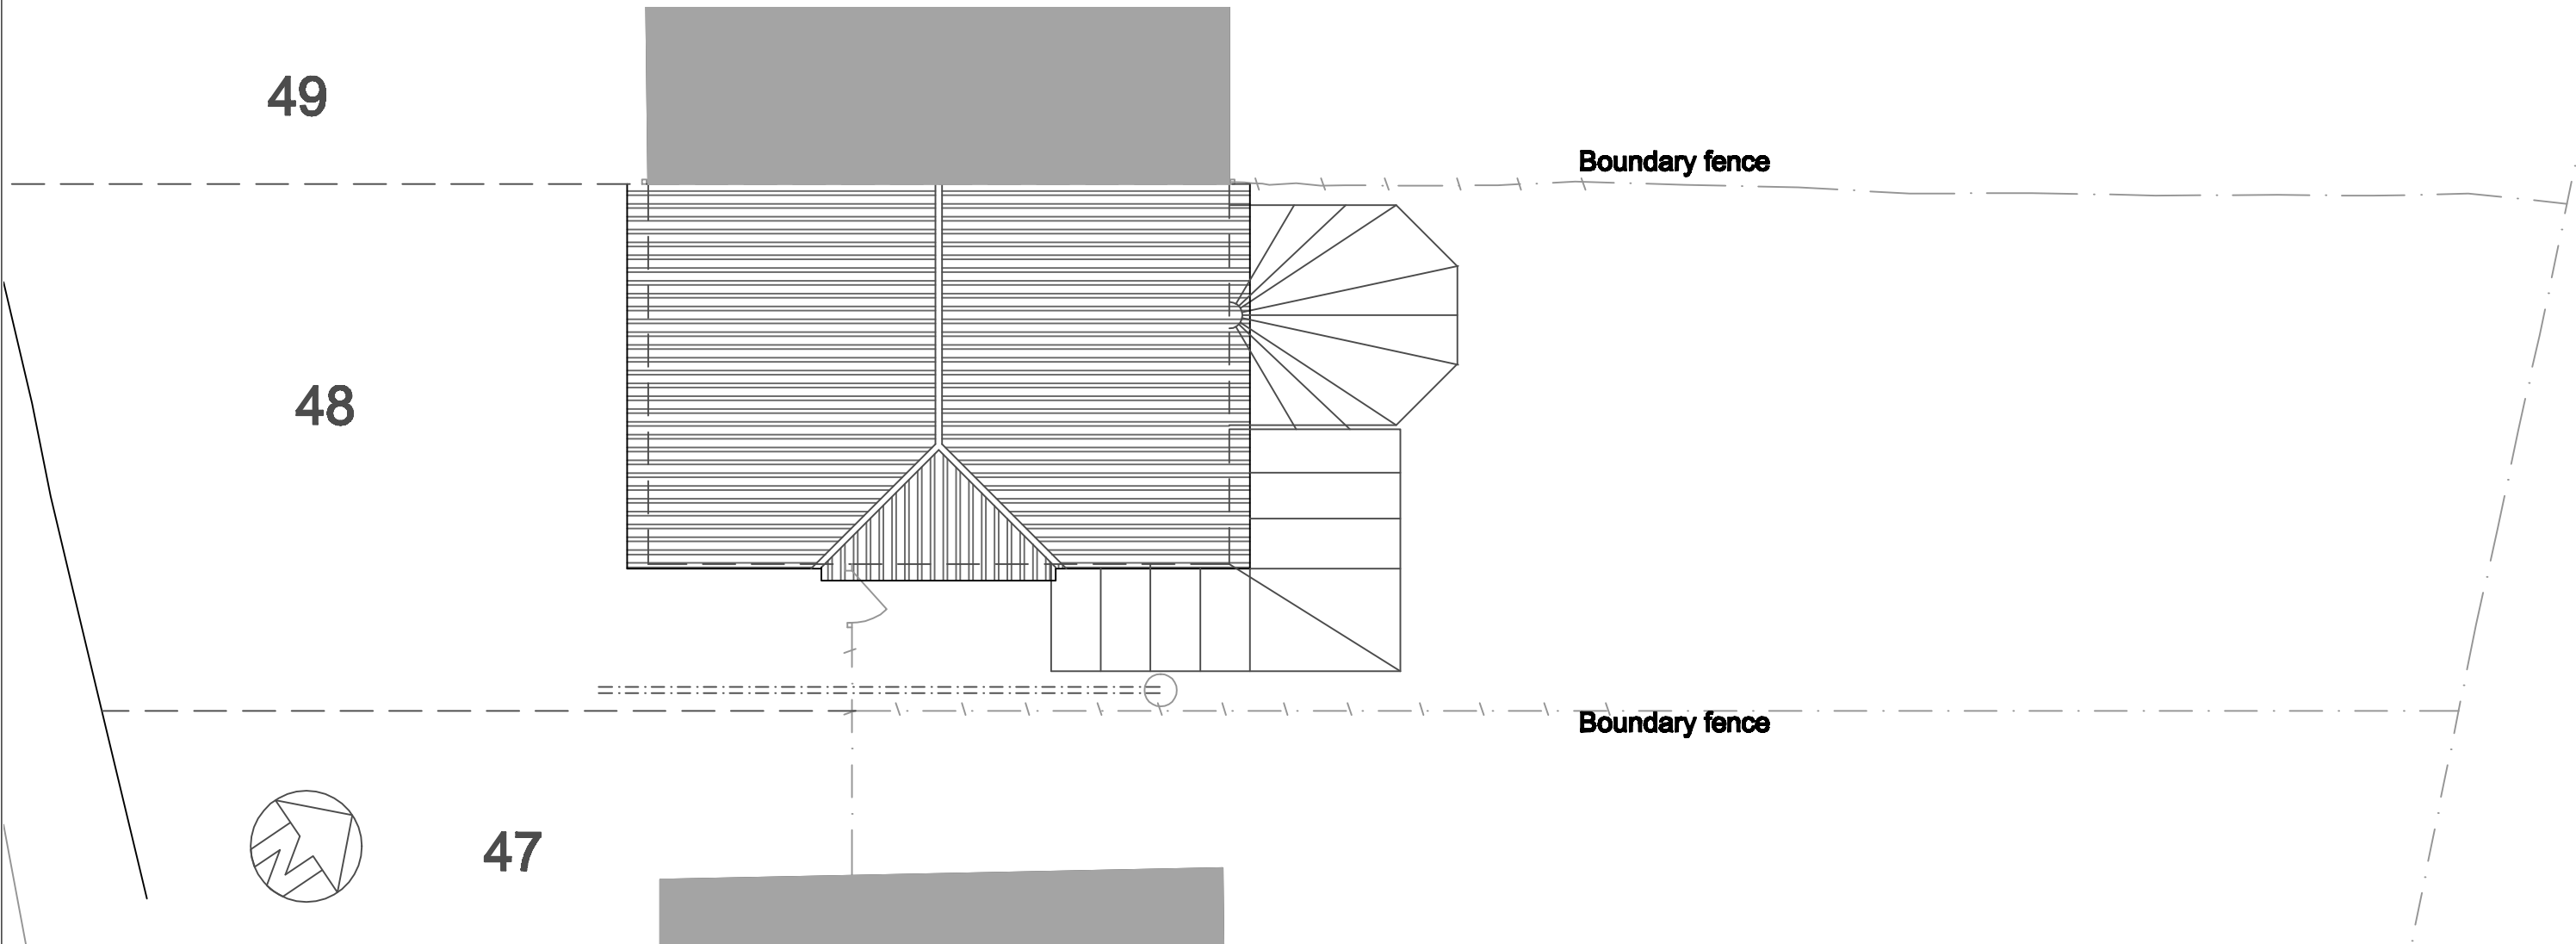

Job 48 Colliers Way, Tilehurst, Reading RG30 2QT		
Drawing Title Block Plans As Existing		
Project No AA-16-10	Drawing No S-01	Revision
Scale 1:100 A3	Drawn by Art. Date Oct. 2016	
ART ASSOC. – Architectural Services 61 Pemberton Gardens, Calcot, Reading. RG31 7DY Tel ; 0118 9613767		

