

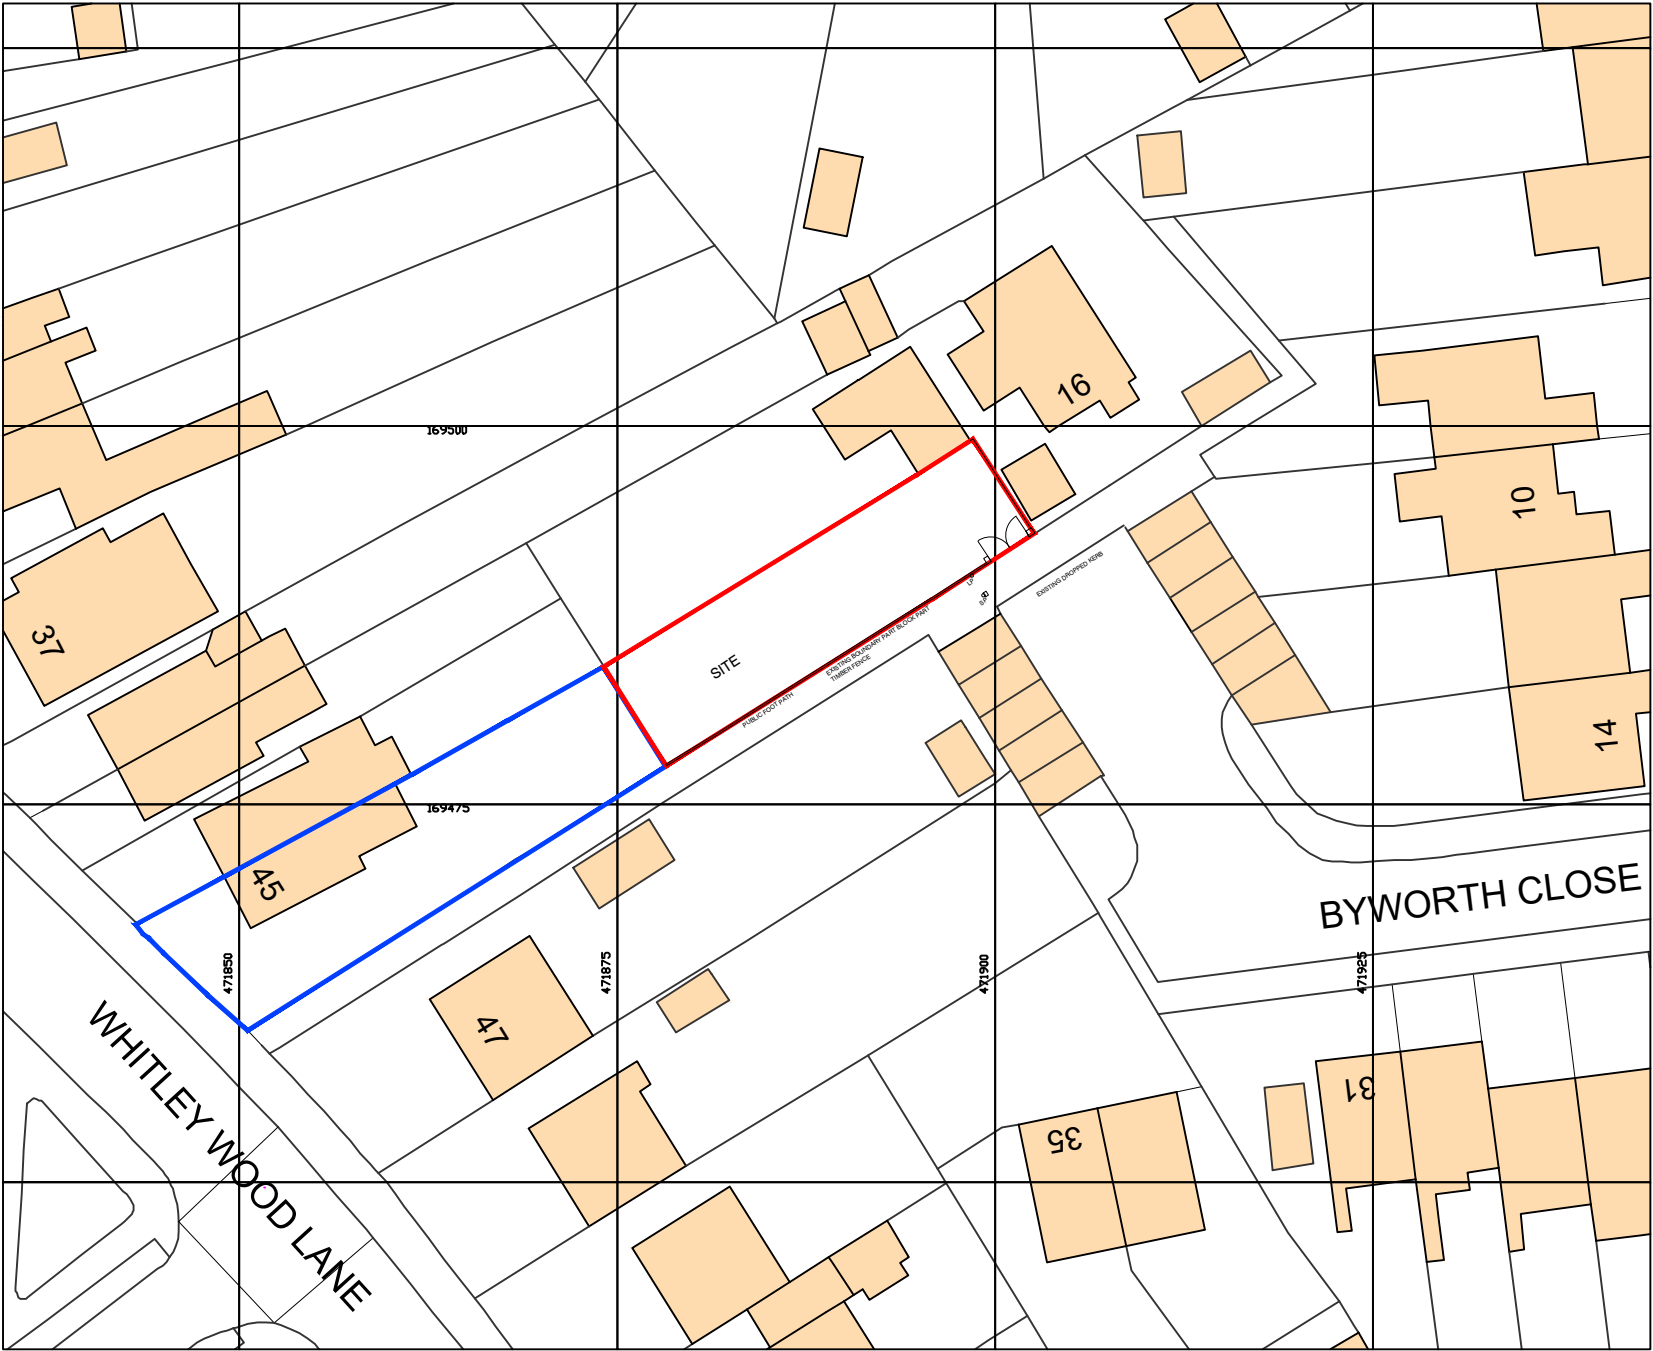



All dimensions are to be checked on site before work commences.
Figured dimensions to be taken in preference to scaled dimensions.
If in doubt please ask.
© Copyright reserved.

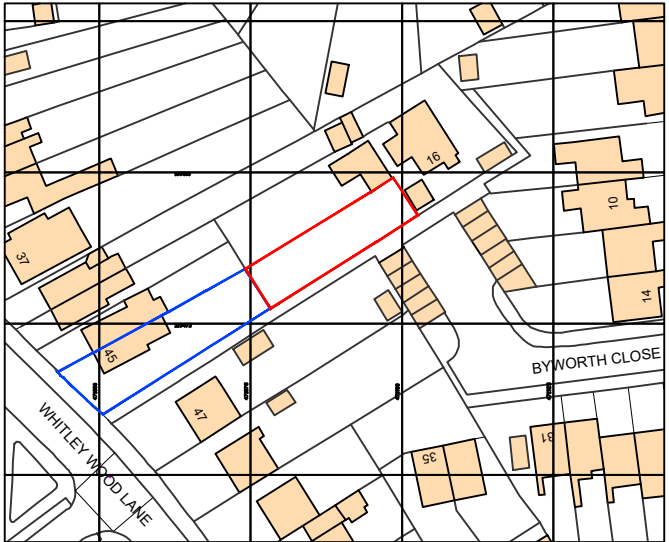


Block Plan 1:500 @ A3

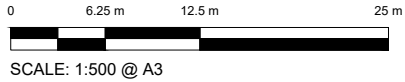

Location Plan 1:1250 @ A3

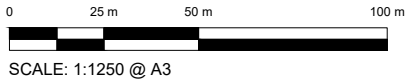

NORTH

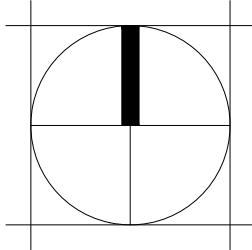

A	First Issue	19.07.17	CM
Rev	Notes	Date	Initial
Status		PLANNING	
robert rigby architects			
		42 Portman Road, Reading, Berks RG30 1EA Telephone: 0118 95770 10 Fax: 0118 95770 19 E-Mail: enquiries@rigbyarchitects.com	
Project: Land to Rear of 45 Whitley Wood Lane 45 Whitley Wood Lane, Whitley, Reading Berks RG2 8SH			
Client Mr K Darville			
Drawing Title: EXISTING LOCATION PLAN & BLOCK PLAN			
Scale: NTS		Dwg. No.: 1709-100	Rev.: A
Drawn by: CM			
Date: MAY 2017			