



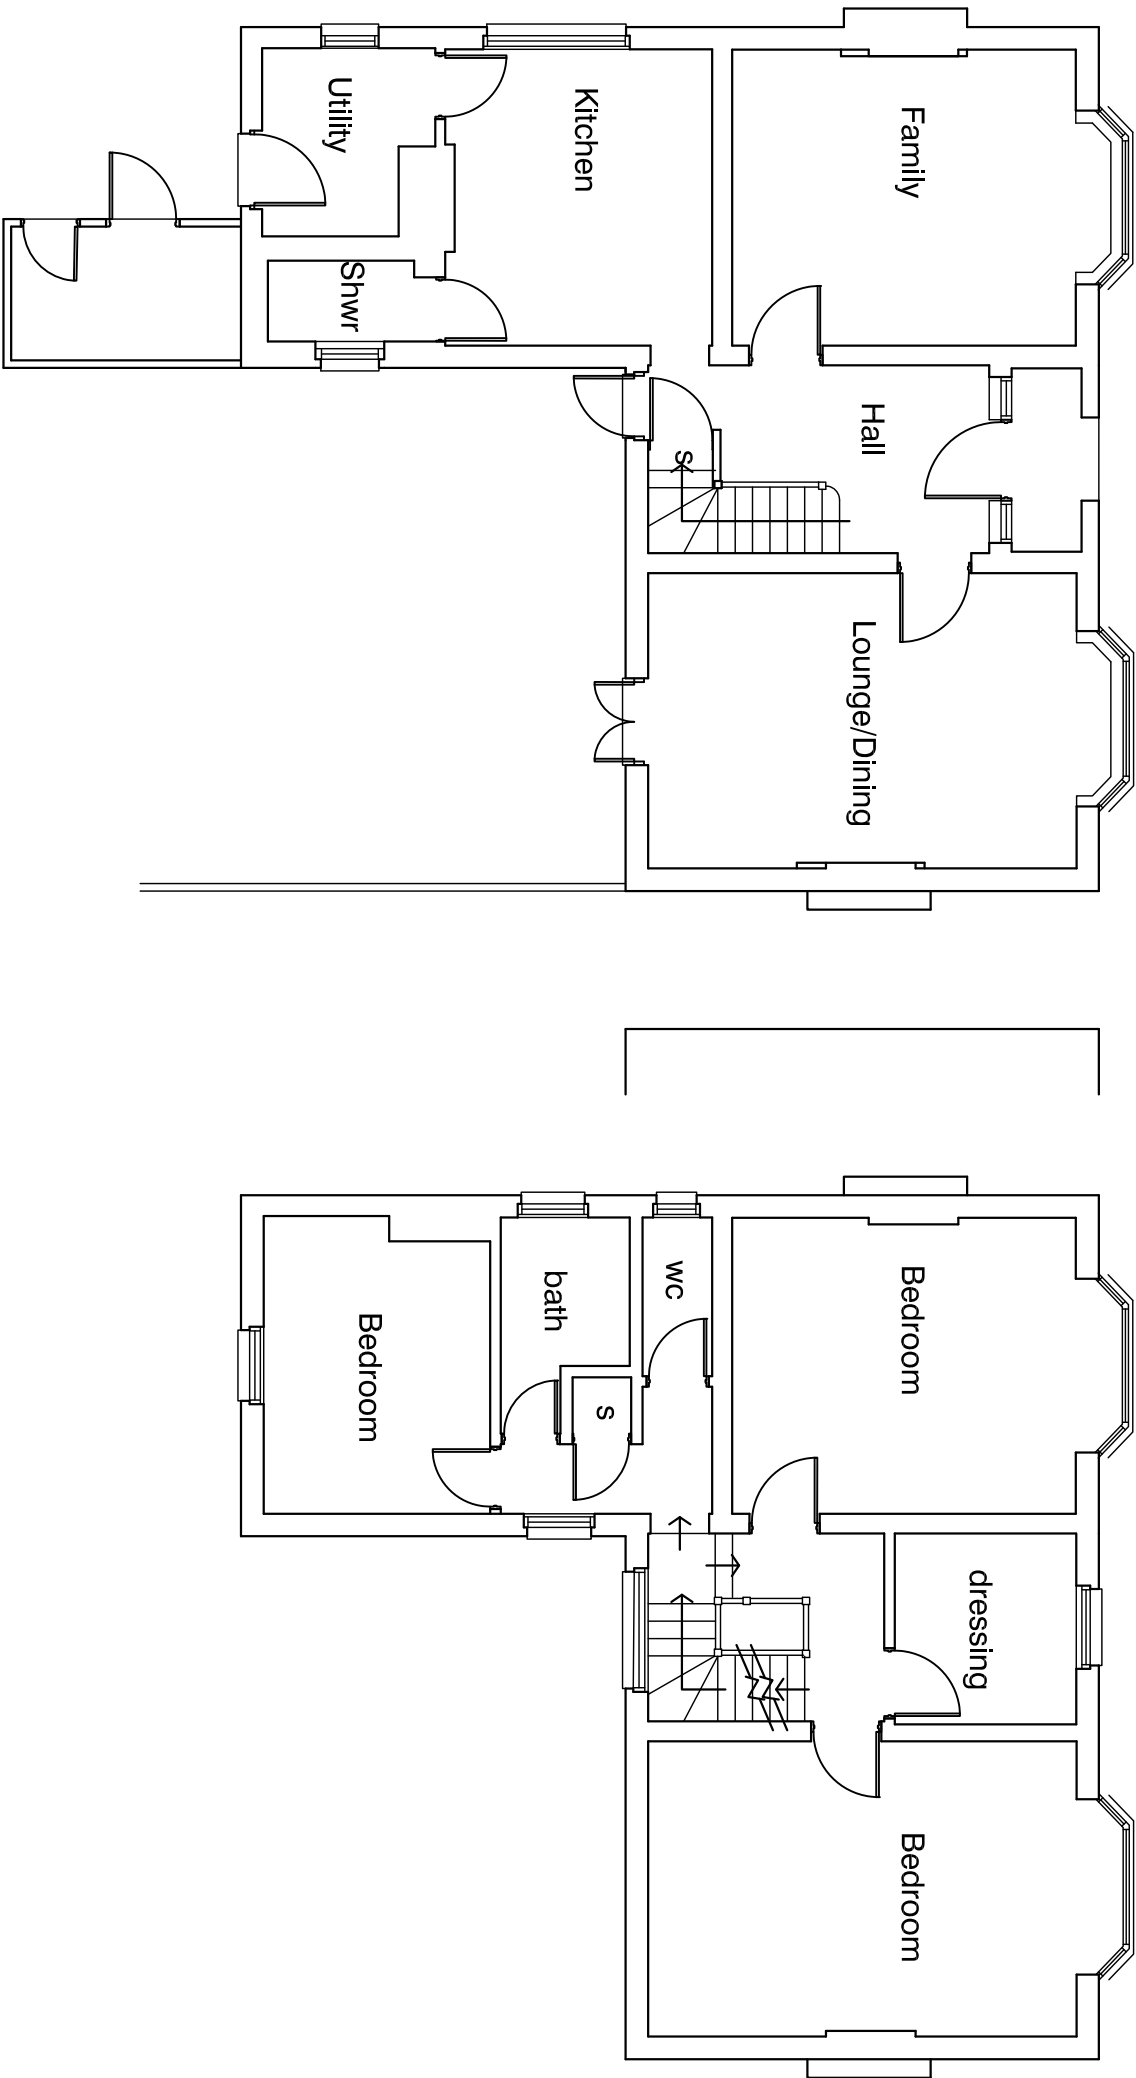

Ground Floor Plan
existing

First Floor Plan
existing

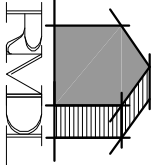

RAMMURTI DESIGN LTD
ARCHITECTURAL & PLANNING SERVICES
268 TILGHURST ROAD, READING RG30 2NE
TEL/FAX: 01189510628 MOB: 07799883574



Proposed loft Conversion to existing house
at 240 Wokingham, Reading
for Kennet Investments Ltd