


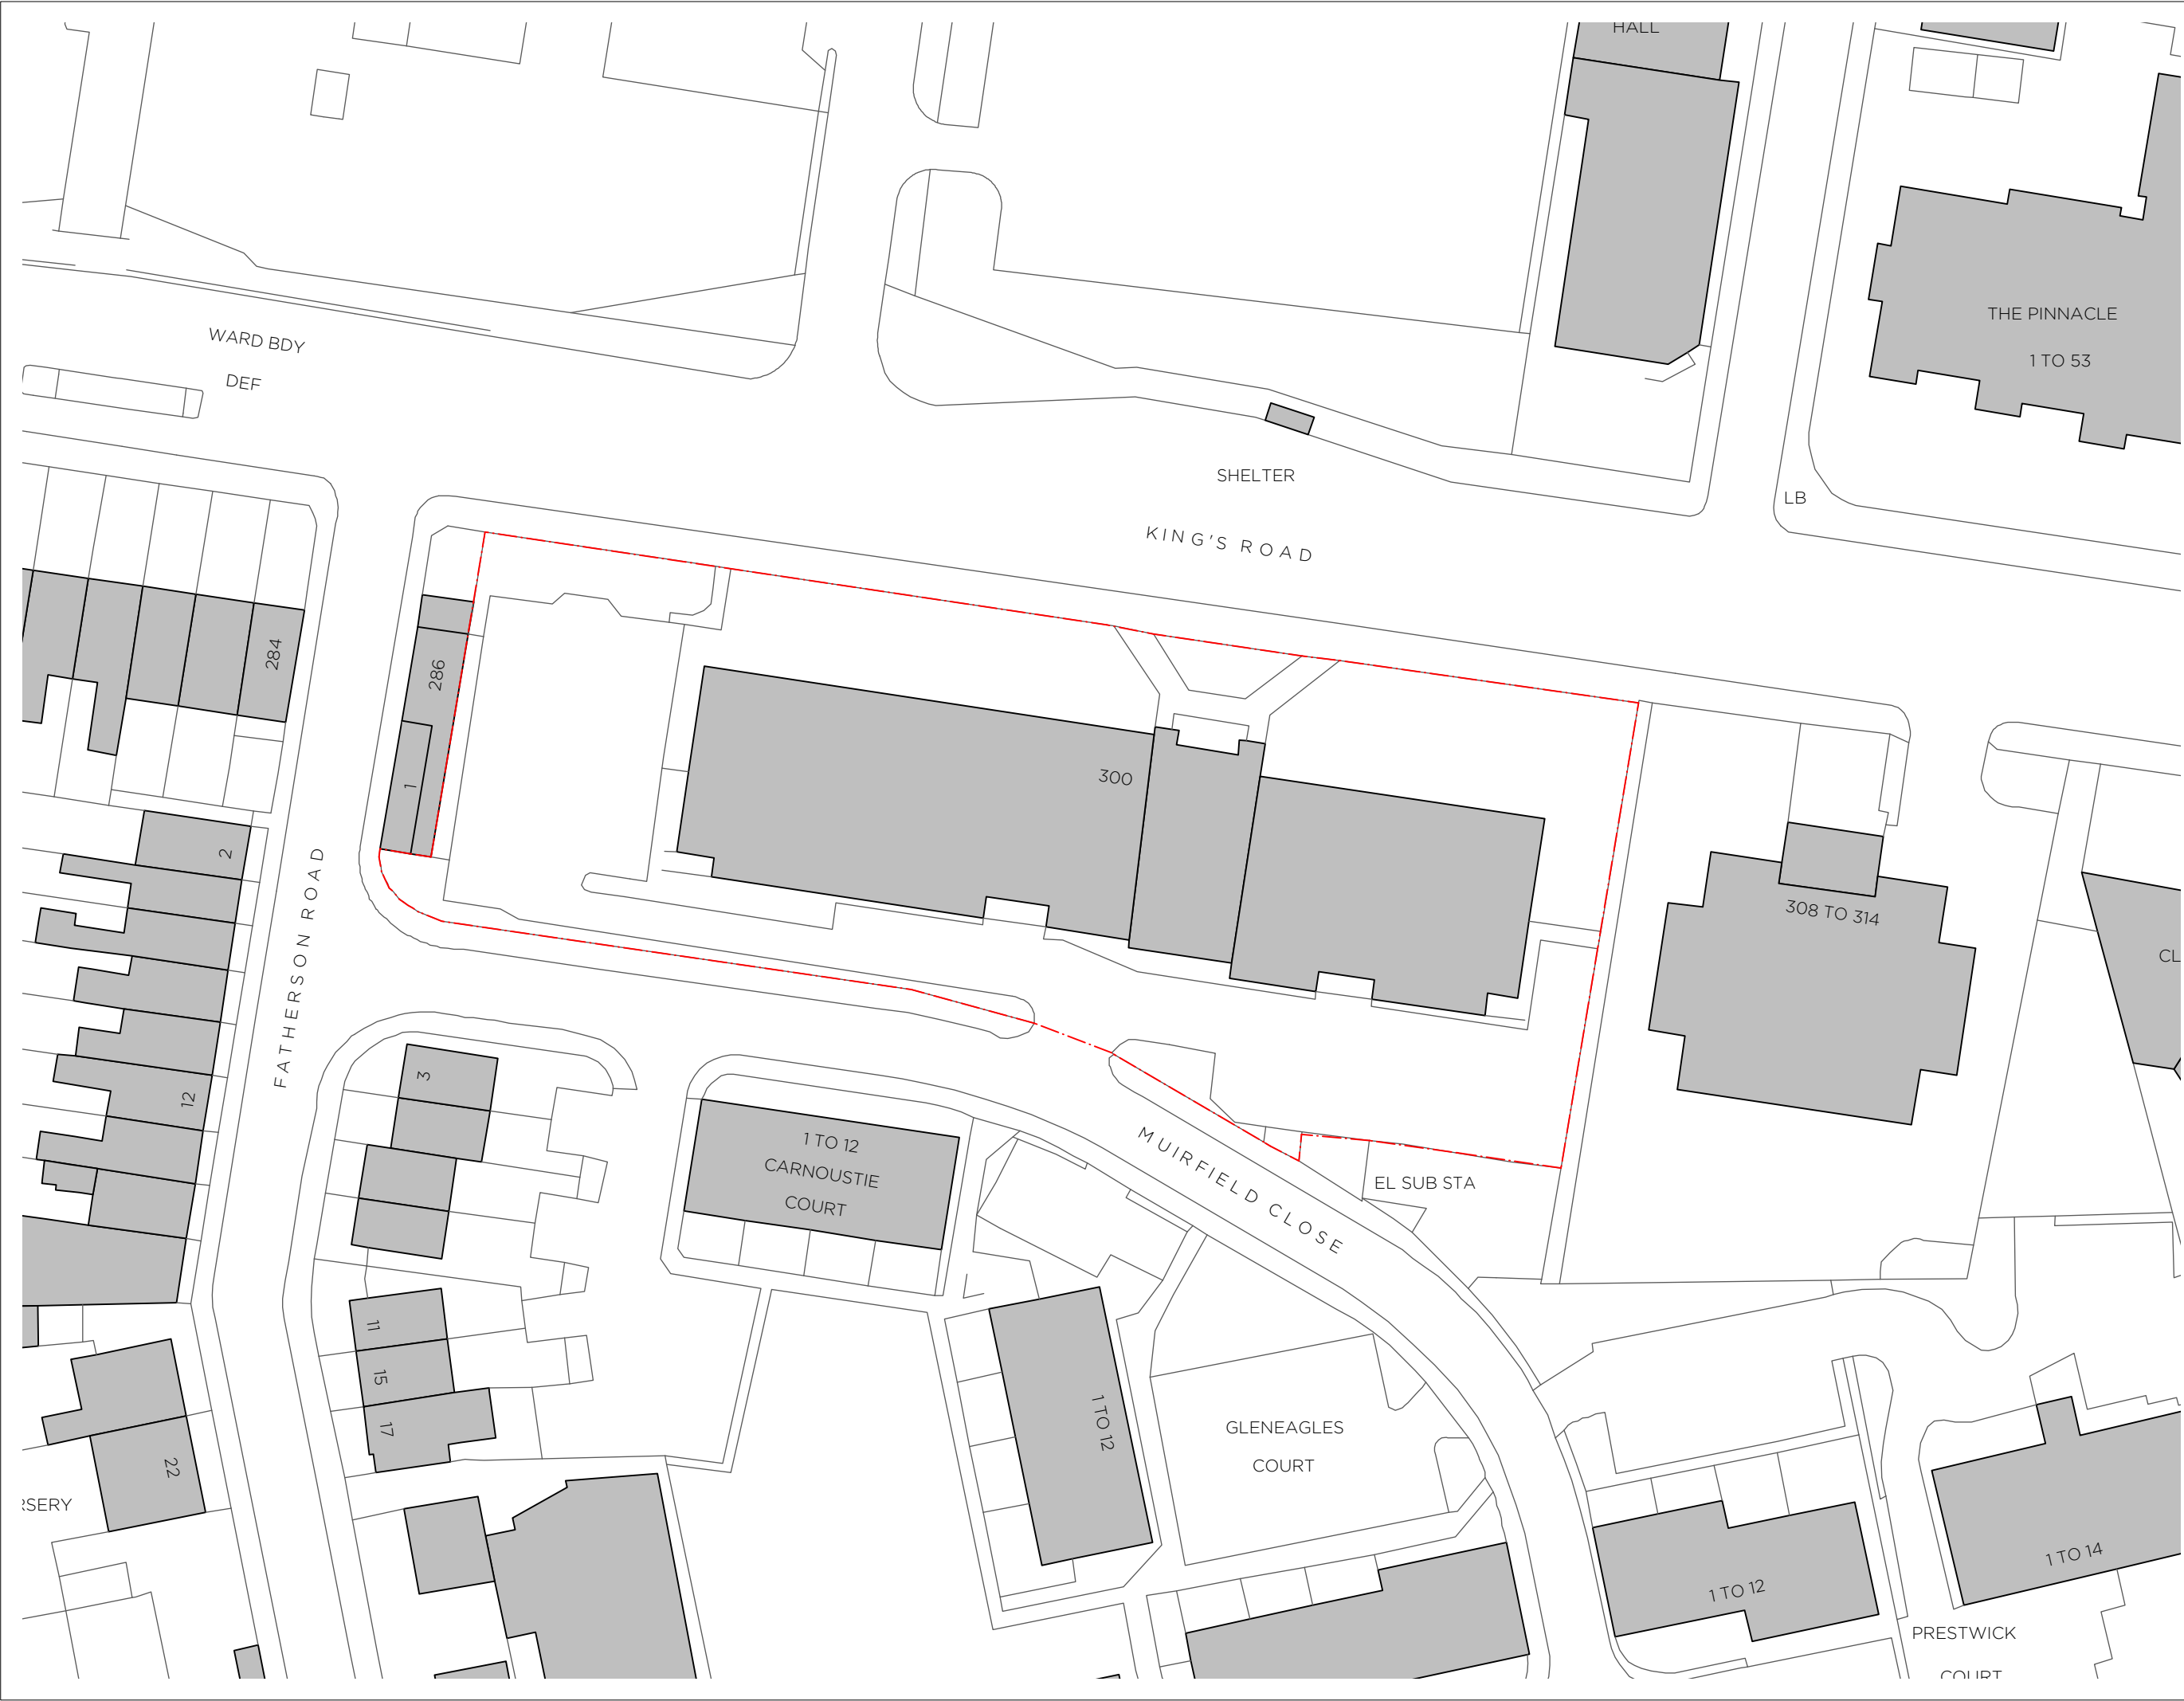

© Copyright
Ayre Chamberlain Gaunt

0 4 7 10 M

1:500 @ A3

A3

NOTES:

All dimensions to be checked on site.
All drawings to be read in conjunction with engineer's drawings. Any discrepancies between consultants drawings to be reported to the Architect before any work commences.
The Contractor's attention is drawn to the Health & Safety matters identified in the Health & Safety plan as being potentially hazardous.
These items should not be considered as a full and final list.
The Work Package Contractor's normal Health & Safety obligations still apply when undertaking constructional operations both on and off site.
Ayre Chamberlain Gaunt take no responsibility for the location of legal boundaries indicated on this drawing and advise a separate drawing be completed by a specialist surveyor in order to establish exact boundaries.
DWG files provided for information only. Refer to PDF record.
The copyright of this drawing is held by Ayre Chamberlain Gaunt Ltd. Not to be used for any purpose without consent.

LEGEND

--- Site Boundary

ACGARCHITECTS.CO.UK

Ayre Chamberlain Gaunt
14a London Street
Basingstoke
Hampshire, RG21 7NU

+44 (0)1256 411 450
mail@acgarchitects.co.uk

**AYRE
CHAMBERLAIN
GAUNT**

PROJECT

300 King's Road
Reading

DRAWING TITLE

Existing Plan
Block Plan

REV	DATE	NOTES
A	19/05/17	Issued for planning

DRAWN BY AK	CHECKED BY EP
JOB NO. 252	STATUS Planning

DRAWING NO. 252_PLN_002	REV A
-----------------------------------	-----------------