
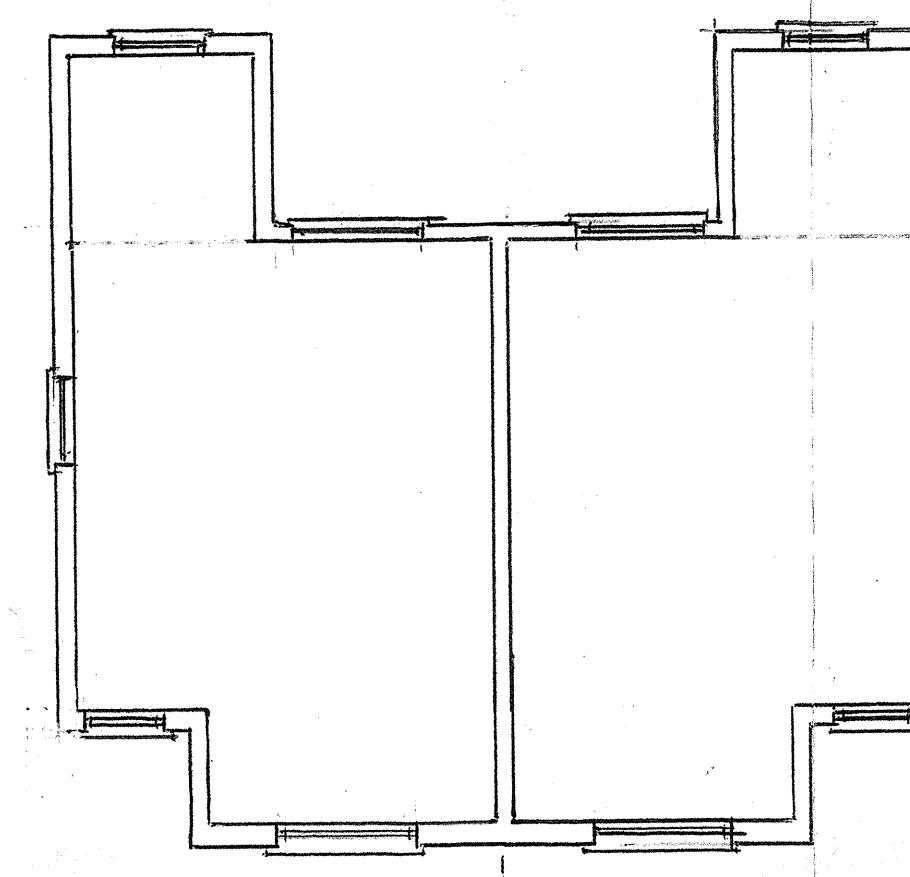
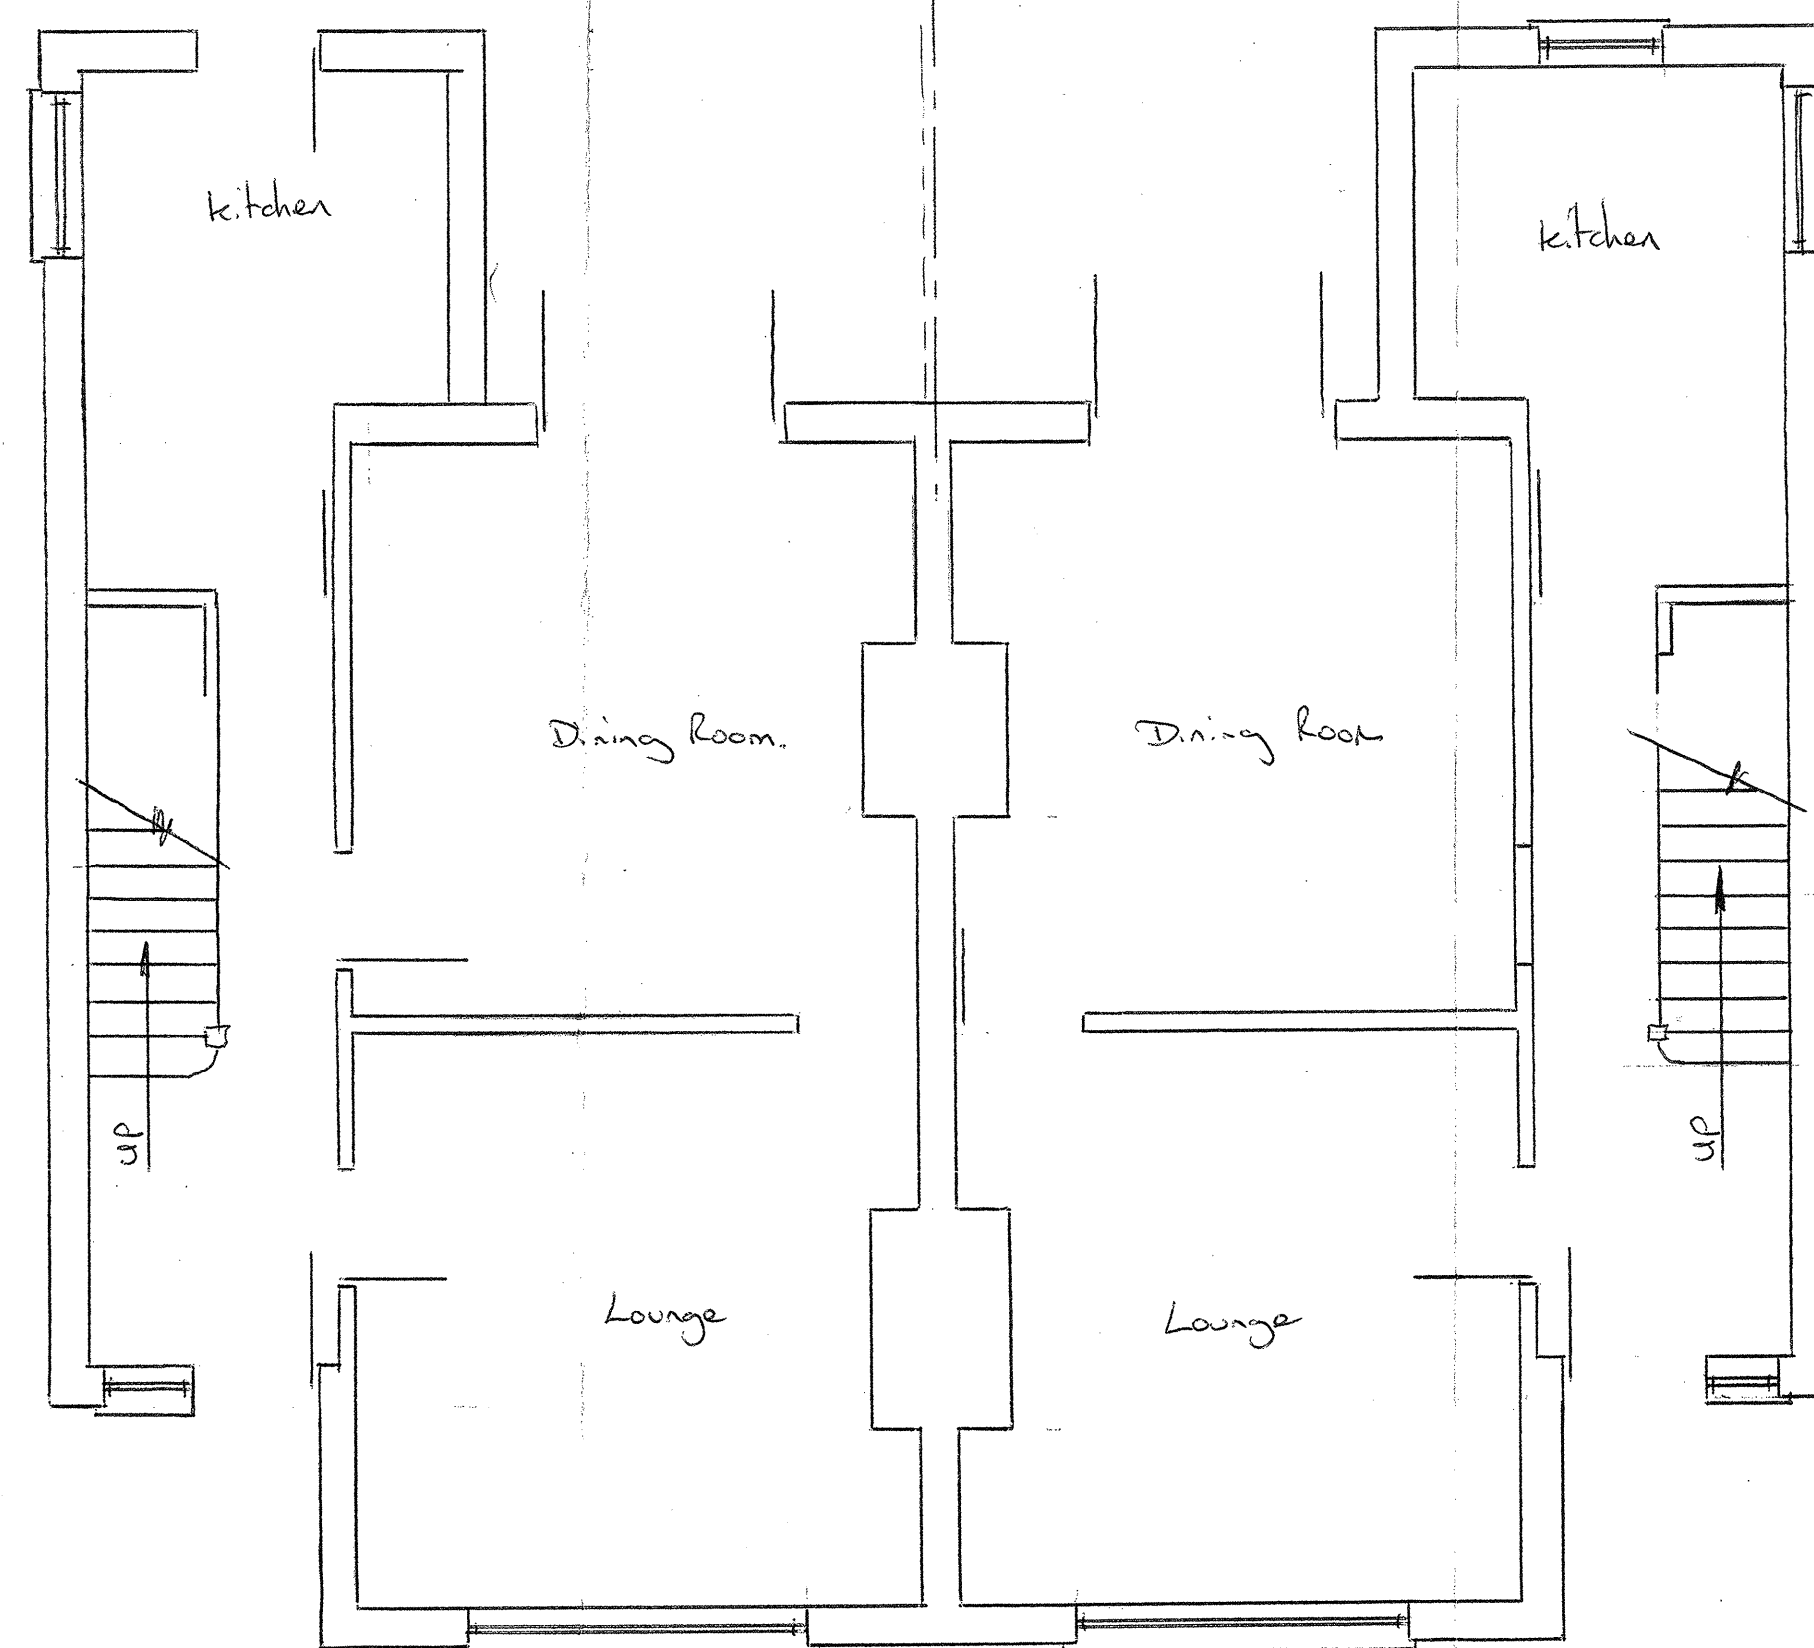
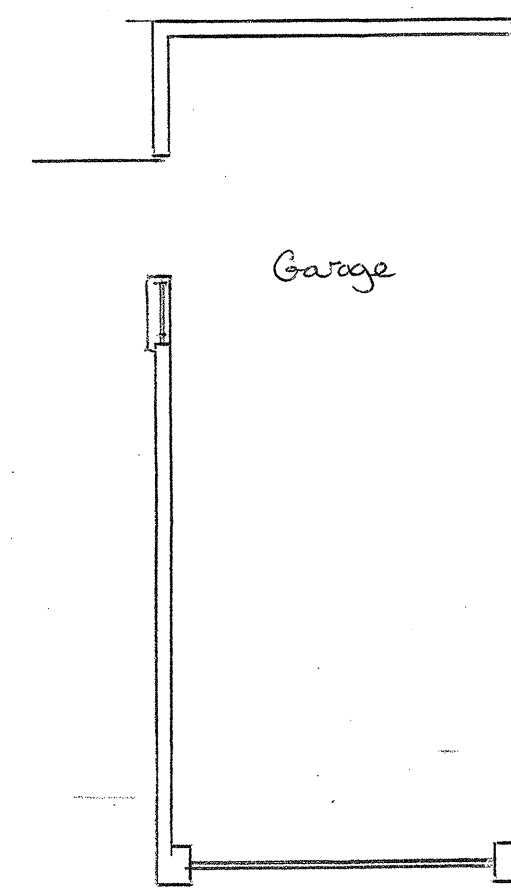
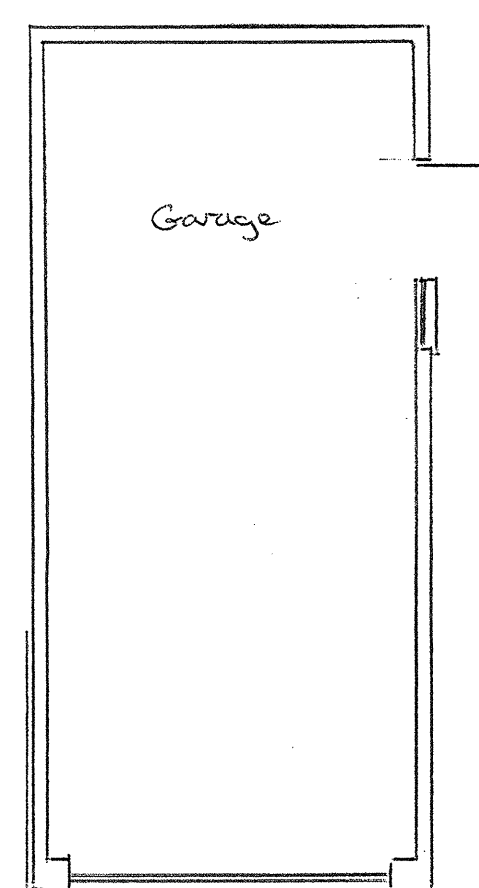


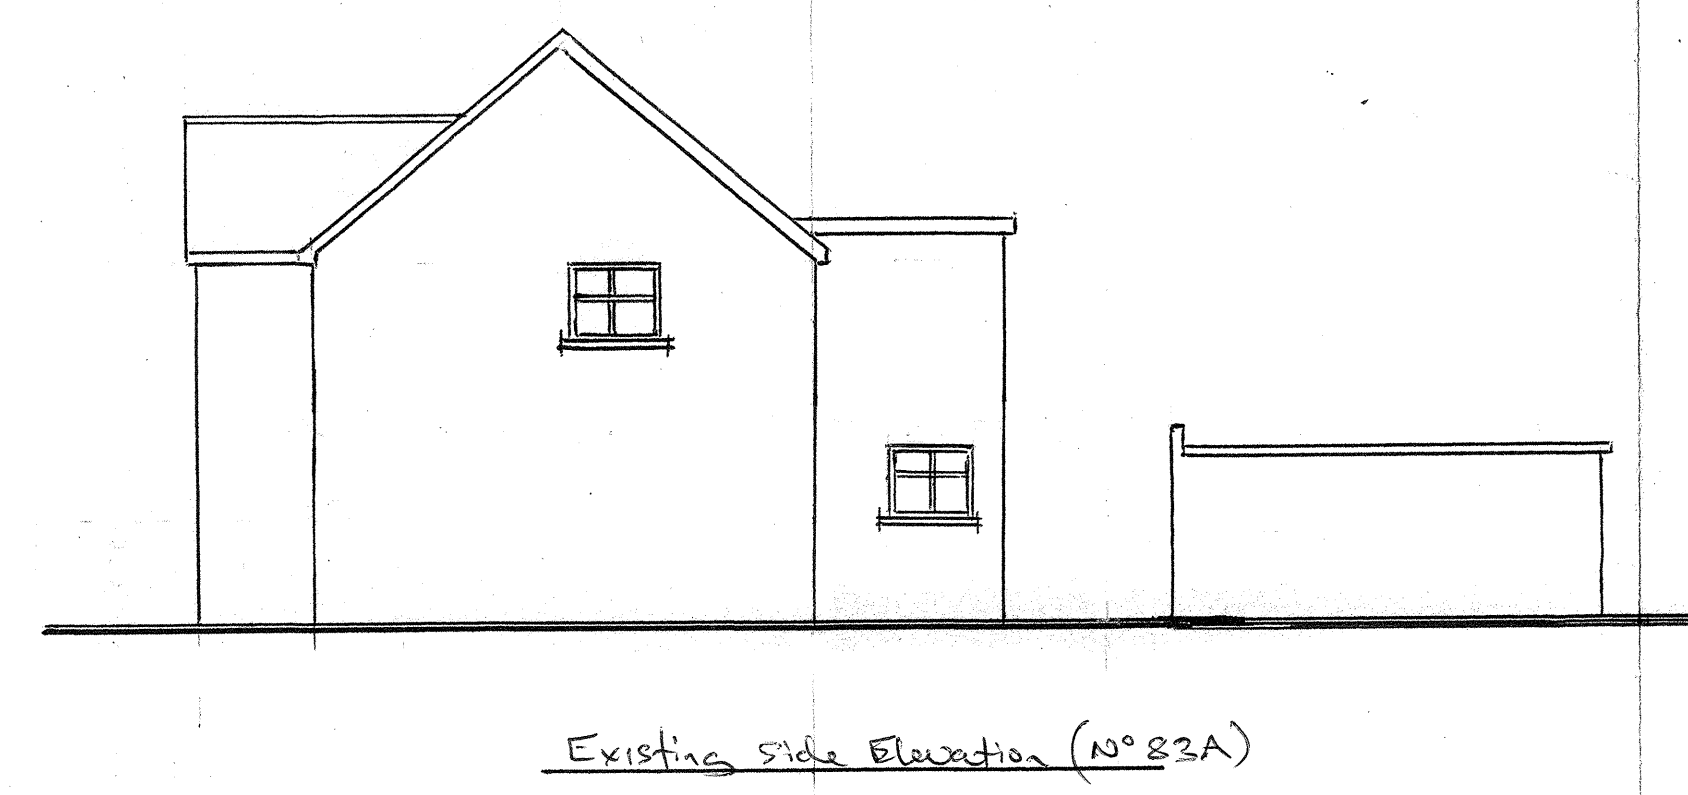

0 1 2 3 4 5m
Scale bar 1:100

Mrs Singh Dhanda
Proposed single storey
flat roof side & rear
extension at N°S
83 & 83a christchurch Road
Reading RG2 7BD
Existing Floor Plans &
Elevations.
Mc/1800/01
1:50
1:100
A117.