



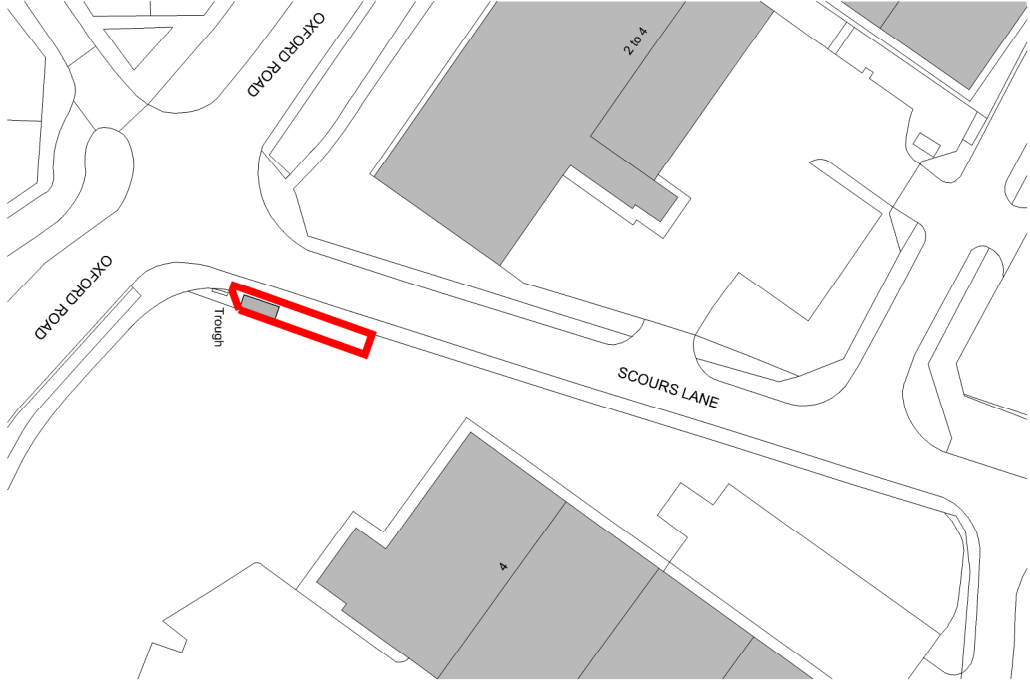

Ordnance Survey, (c) Crown Copyright 2016. All rights reserved. Licence number 1000222432


1 SITE LOCATION PLAN

SCALE 1:1250

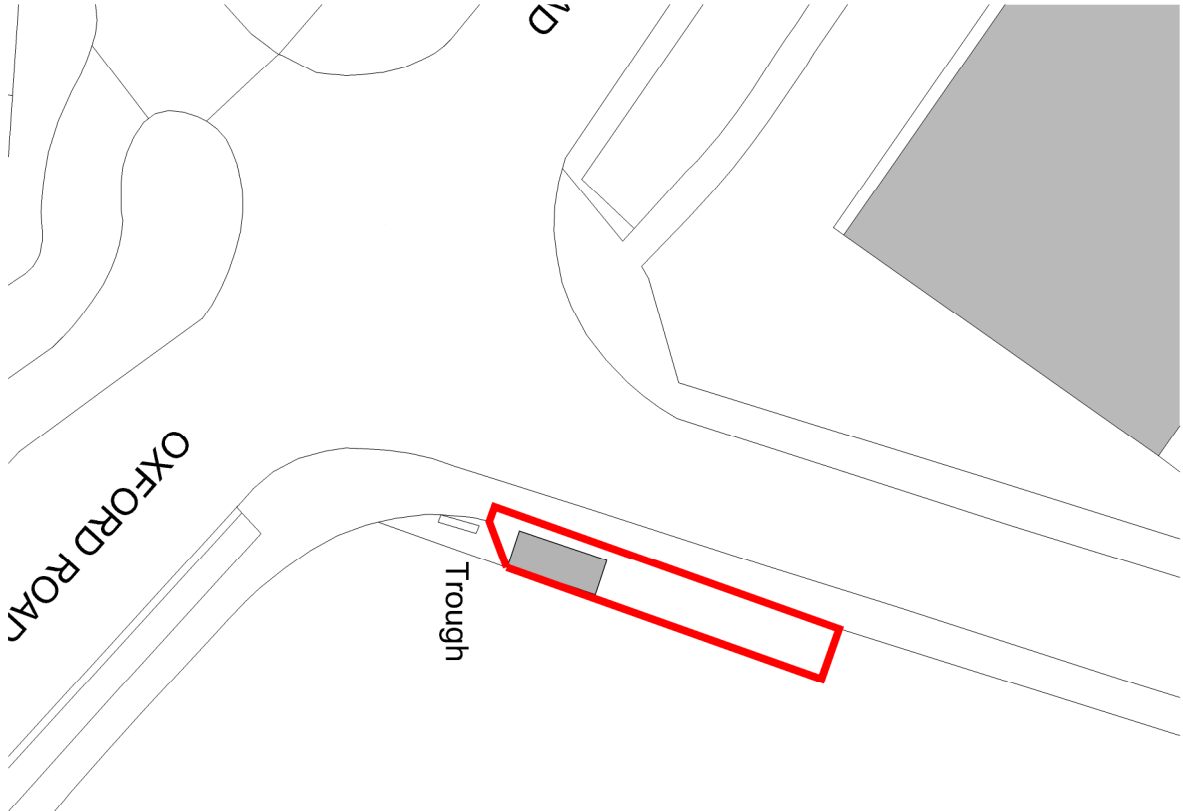

2 EXISTING BLOCK PLAN

SCALE 1:500

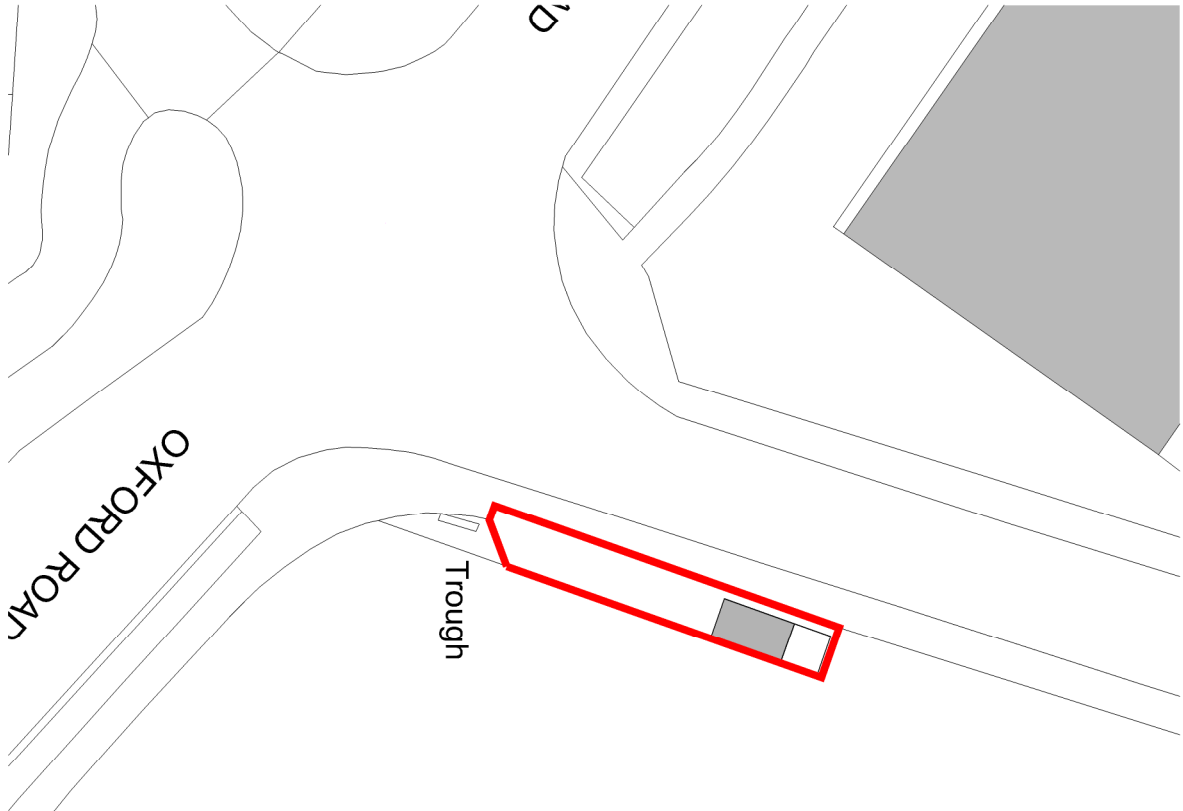

3 PROPOSED BLOCK PLAN

SCALE 1:500

PLANNING

Project:
BARRIS BURGERS
SCOURS LANE
READING
RG30 6YD

Client:
MR BARRY ELFORD

Drawing Title:
PLOT OF LAND ON SCOURS LANE
RG30 6YD

Scale:	VARIES	Dwg. No.:	SCOURS/001	Rev.:	P1
Drawn by:	-				
Date:	March 17				