
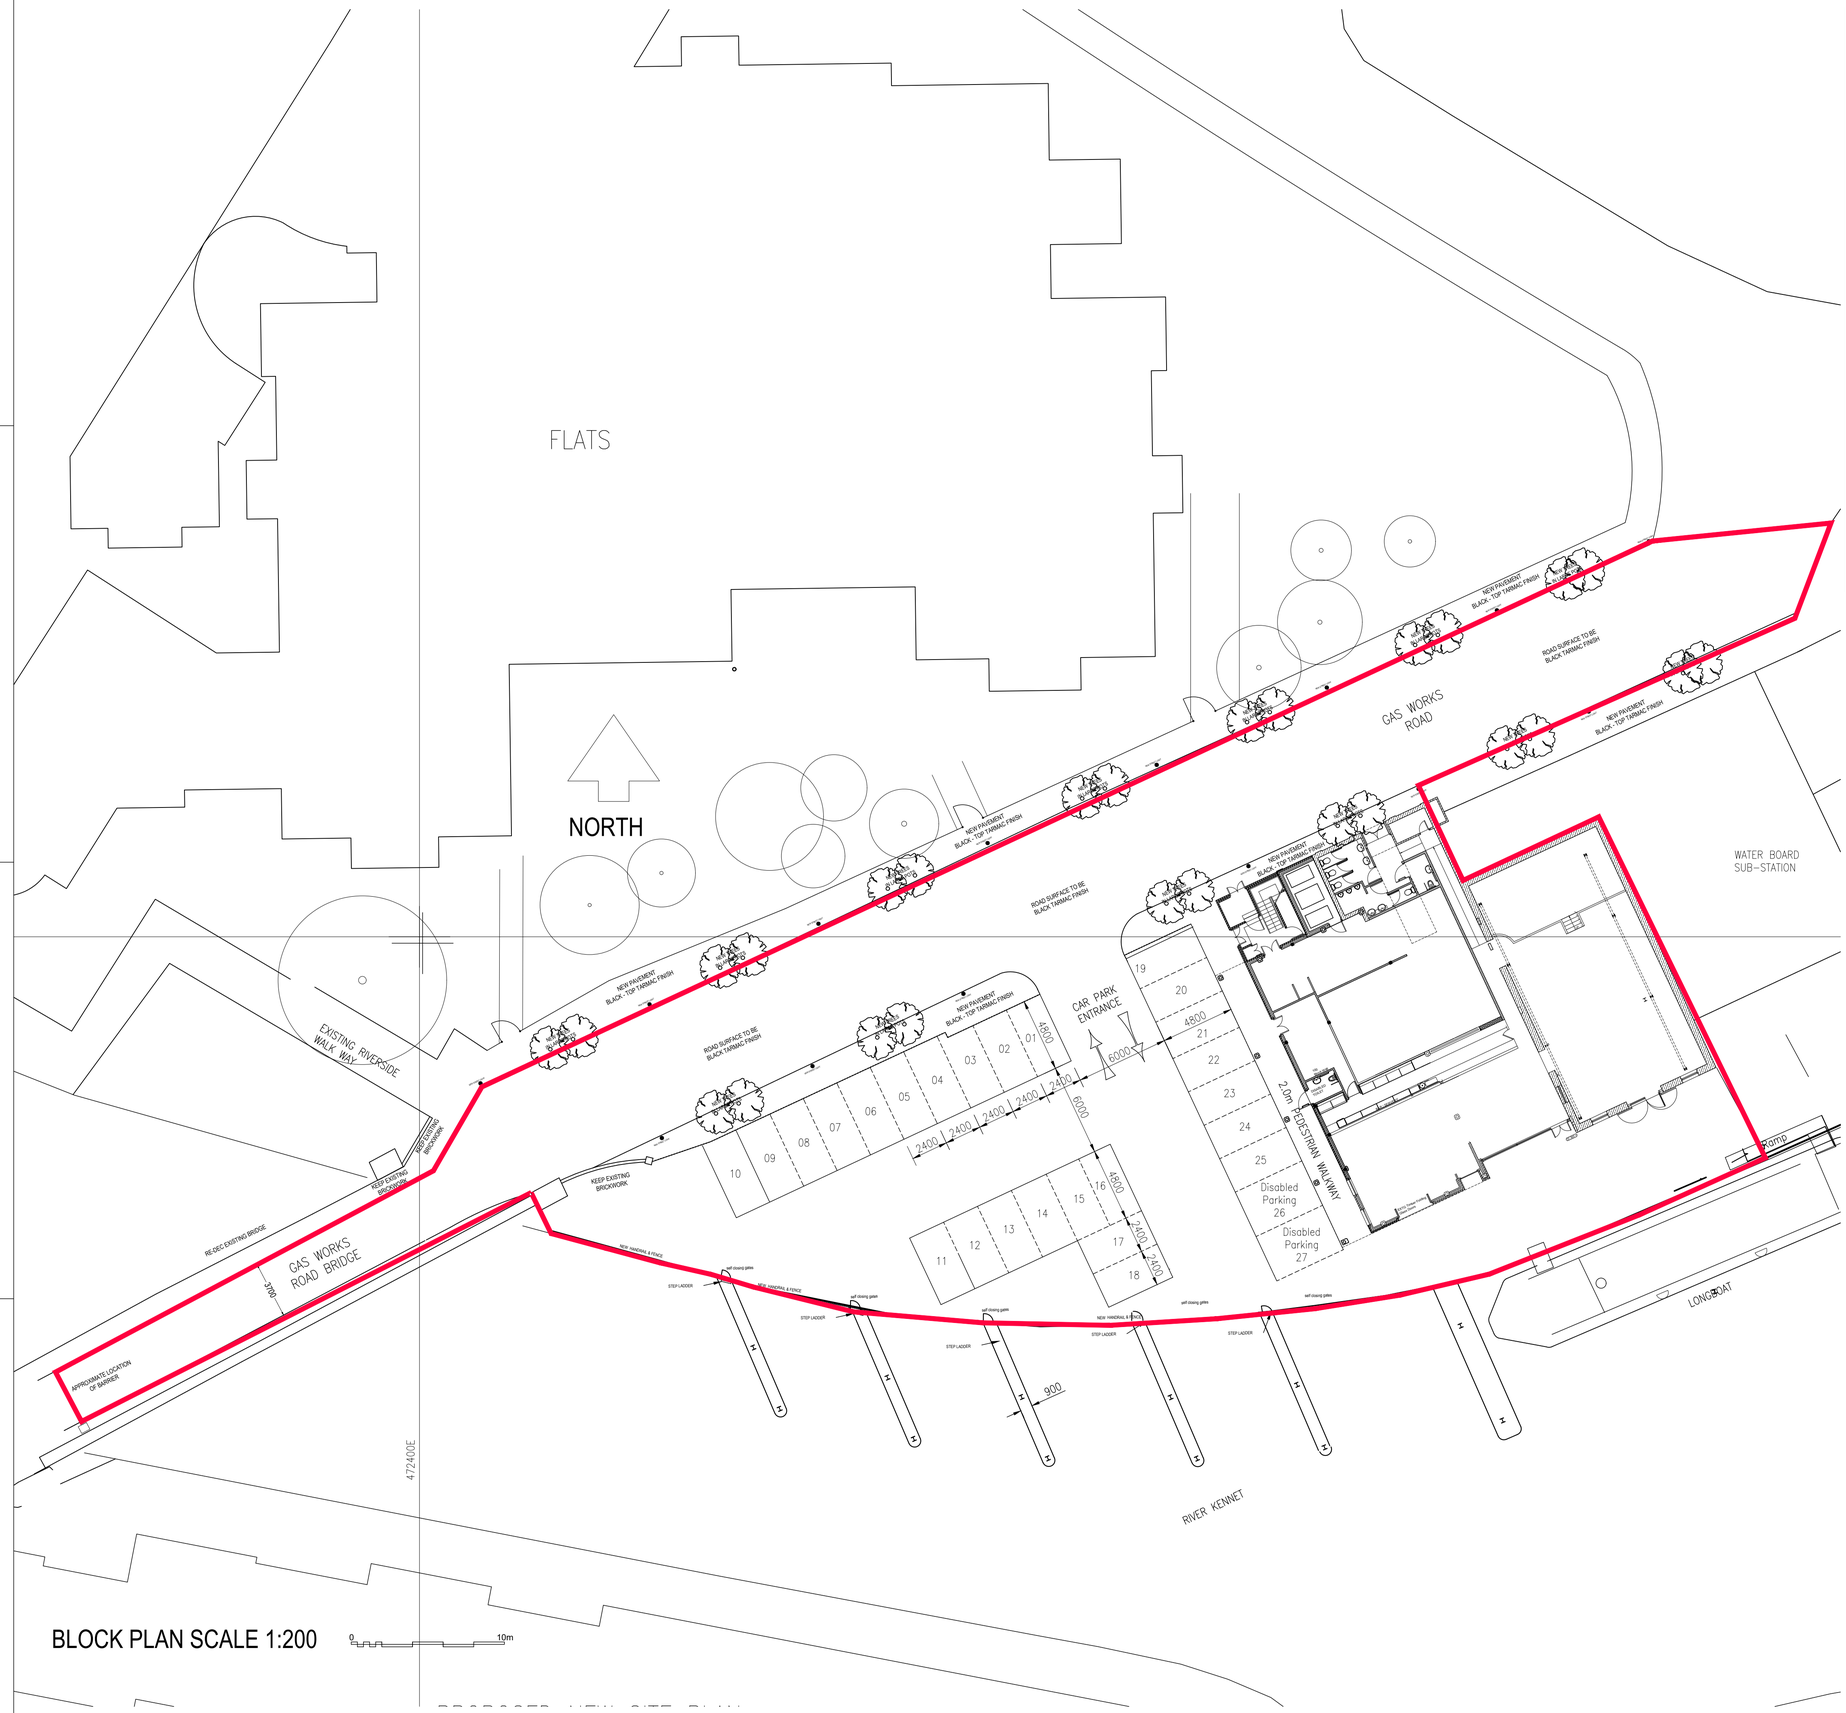


BLOCK PLAN SCALE 1:200 0 10m

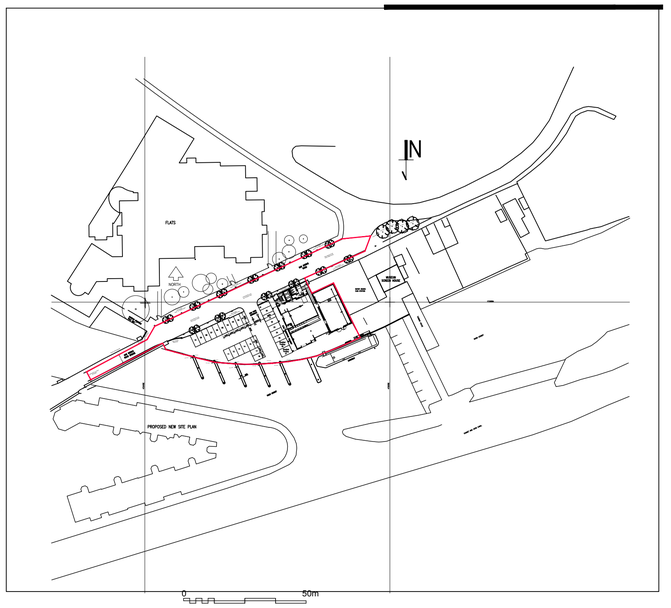

BLOCK PLAN SCALE 1:1250

NO.	DATE	ISSUE	BY
~	~	~	~

PLANNING APPLICATION

STORE NO : No

CLIENT :
BEL & THE DRAGON

PROJECT LOCATION :
READING
GAS WORKS RD
BLAKES LOCK
READING

PROJECT NO : J000199
DATE : 09/02/11

SHEET TITLE:
OS MAP & BLOCK PLAN OF EXISTING PLAN

SCALE: 1:1250 & 1:200
DRAWN BY: PH

SHEET NO :
J000199_A1_100