



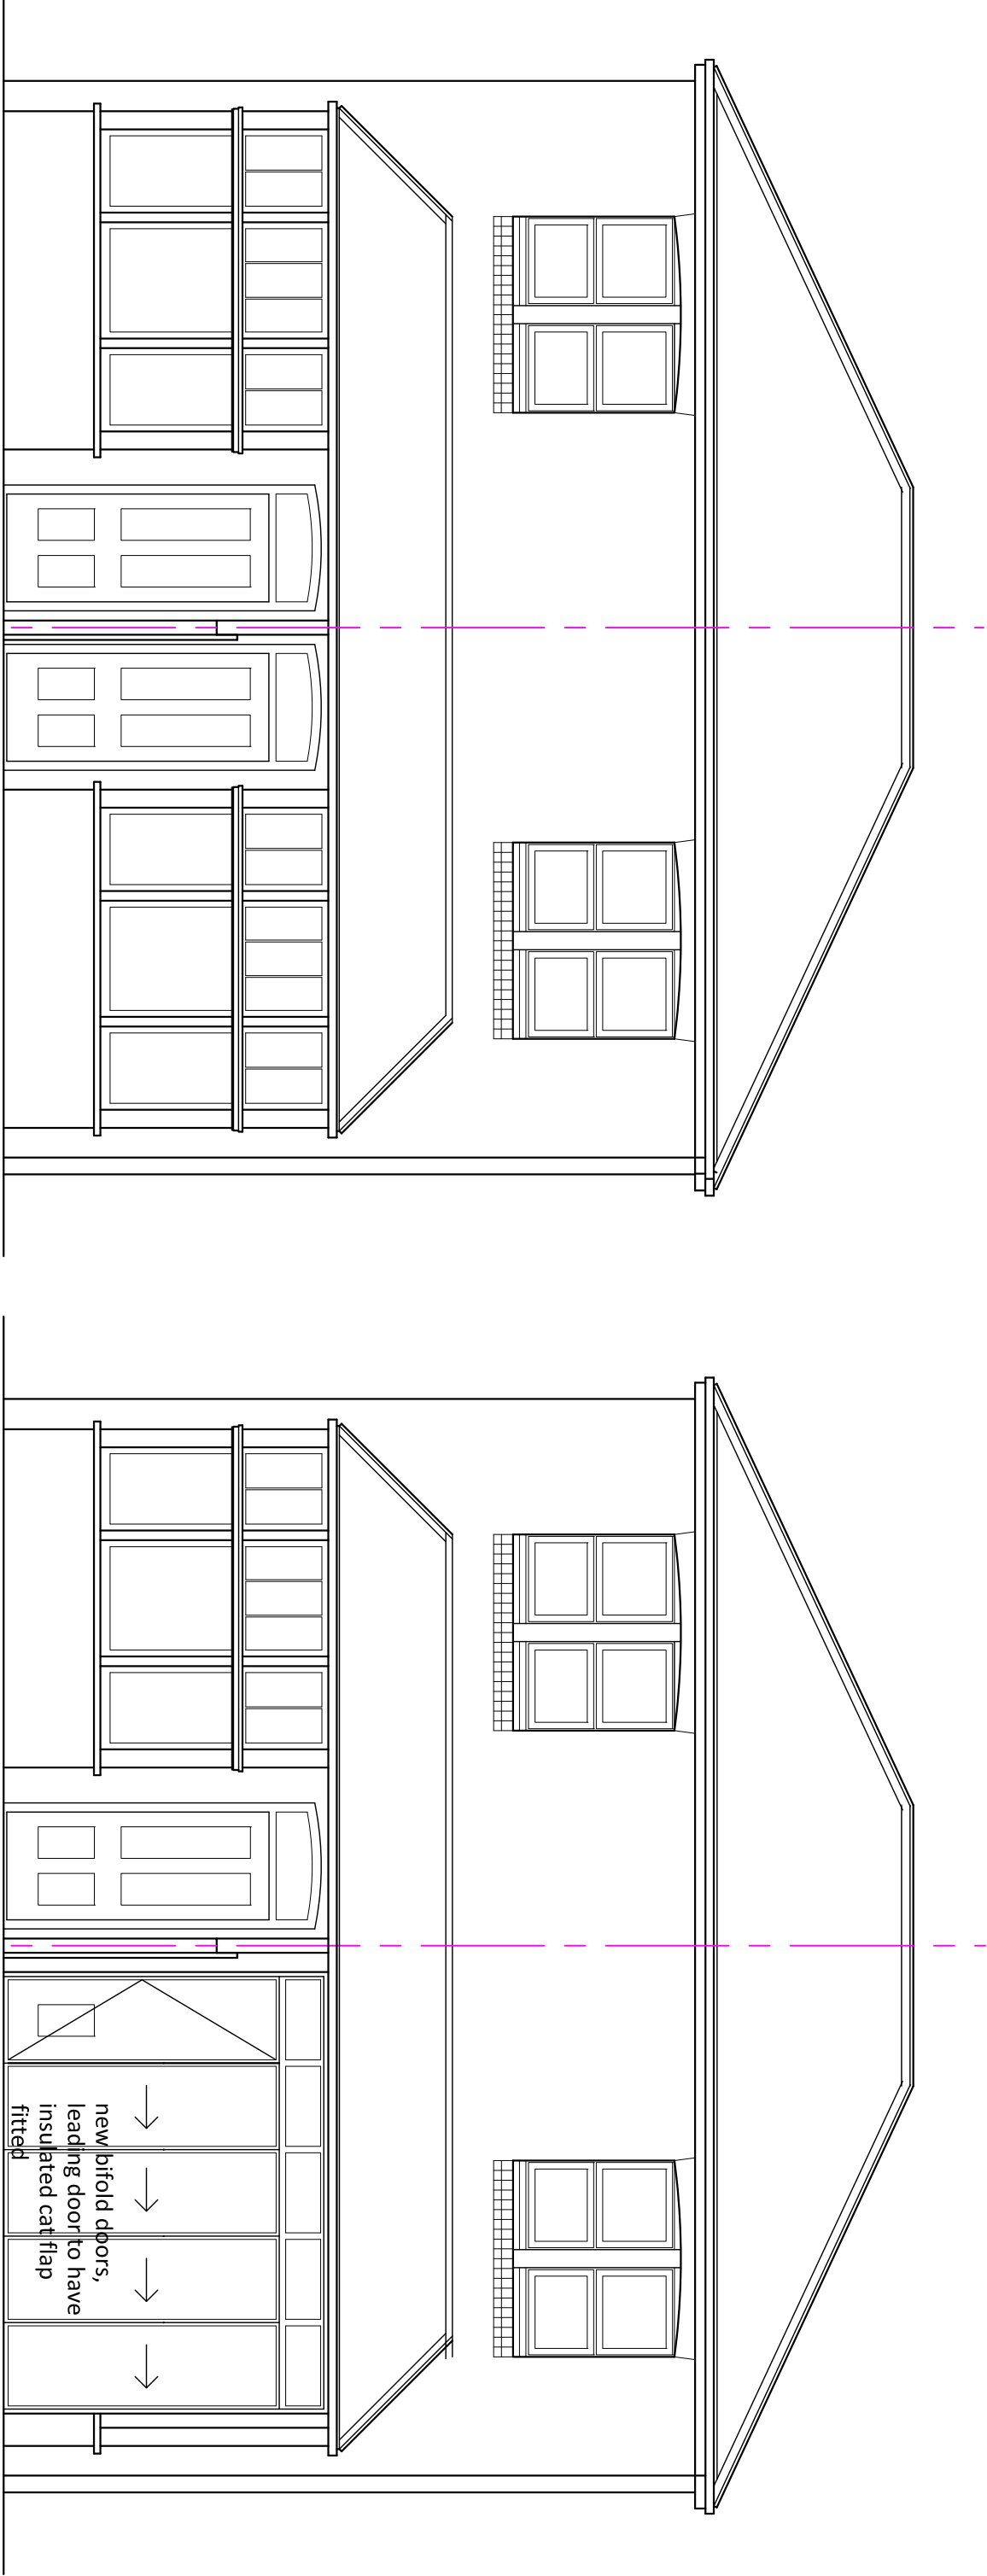

rear - existing

rear - proposed

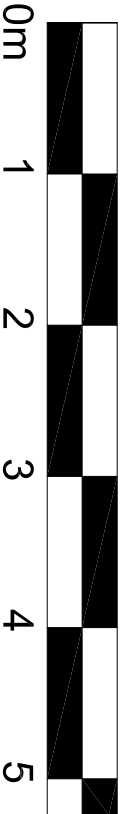

Proposed structural and rear bay window alterations and Hip to Gable loft conversion with dormer roof to existing Dwelling at 8 St Bartholomews Road, Reading RG1 for Mrs Batty

**EXISTING & PROPOSED ELEVATIONS**  
Scale: 1/50  
Date: Mar 2017  
**SBR:006 Rev -**