



Disclaimer
~~THIS DRAWING MUST NOT BE SCALED UNLESS ISSUED FOR~~ PLANNING PURPOSES.
ALL DIMENSIONS ARE TO BE VERIFIED PRIOR TO SETTING OUT, COMMENCING
WORK, OR PRODUCTION OF FABRICATION DRAWINGS.
REPORT ANY DISCREPANCIES TO THE SUPERVISING OFFICER IMMEDIATELY.
DRAWINGS MARKED AS 'DRAFT' ARE FOR APPROVAL ONLY AND NOT ISSUED FOR
CONSTRUCTION PURPOSES. COPYRIGHT ©

Rev	Description	By	Date

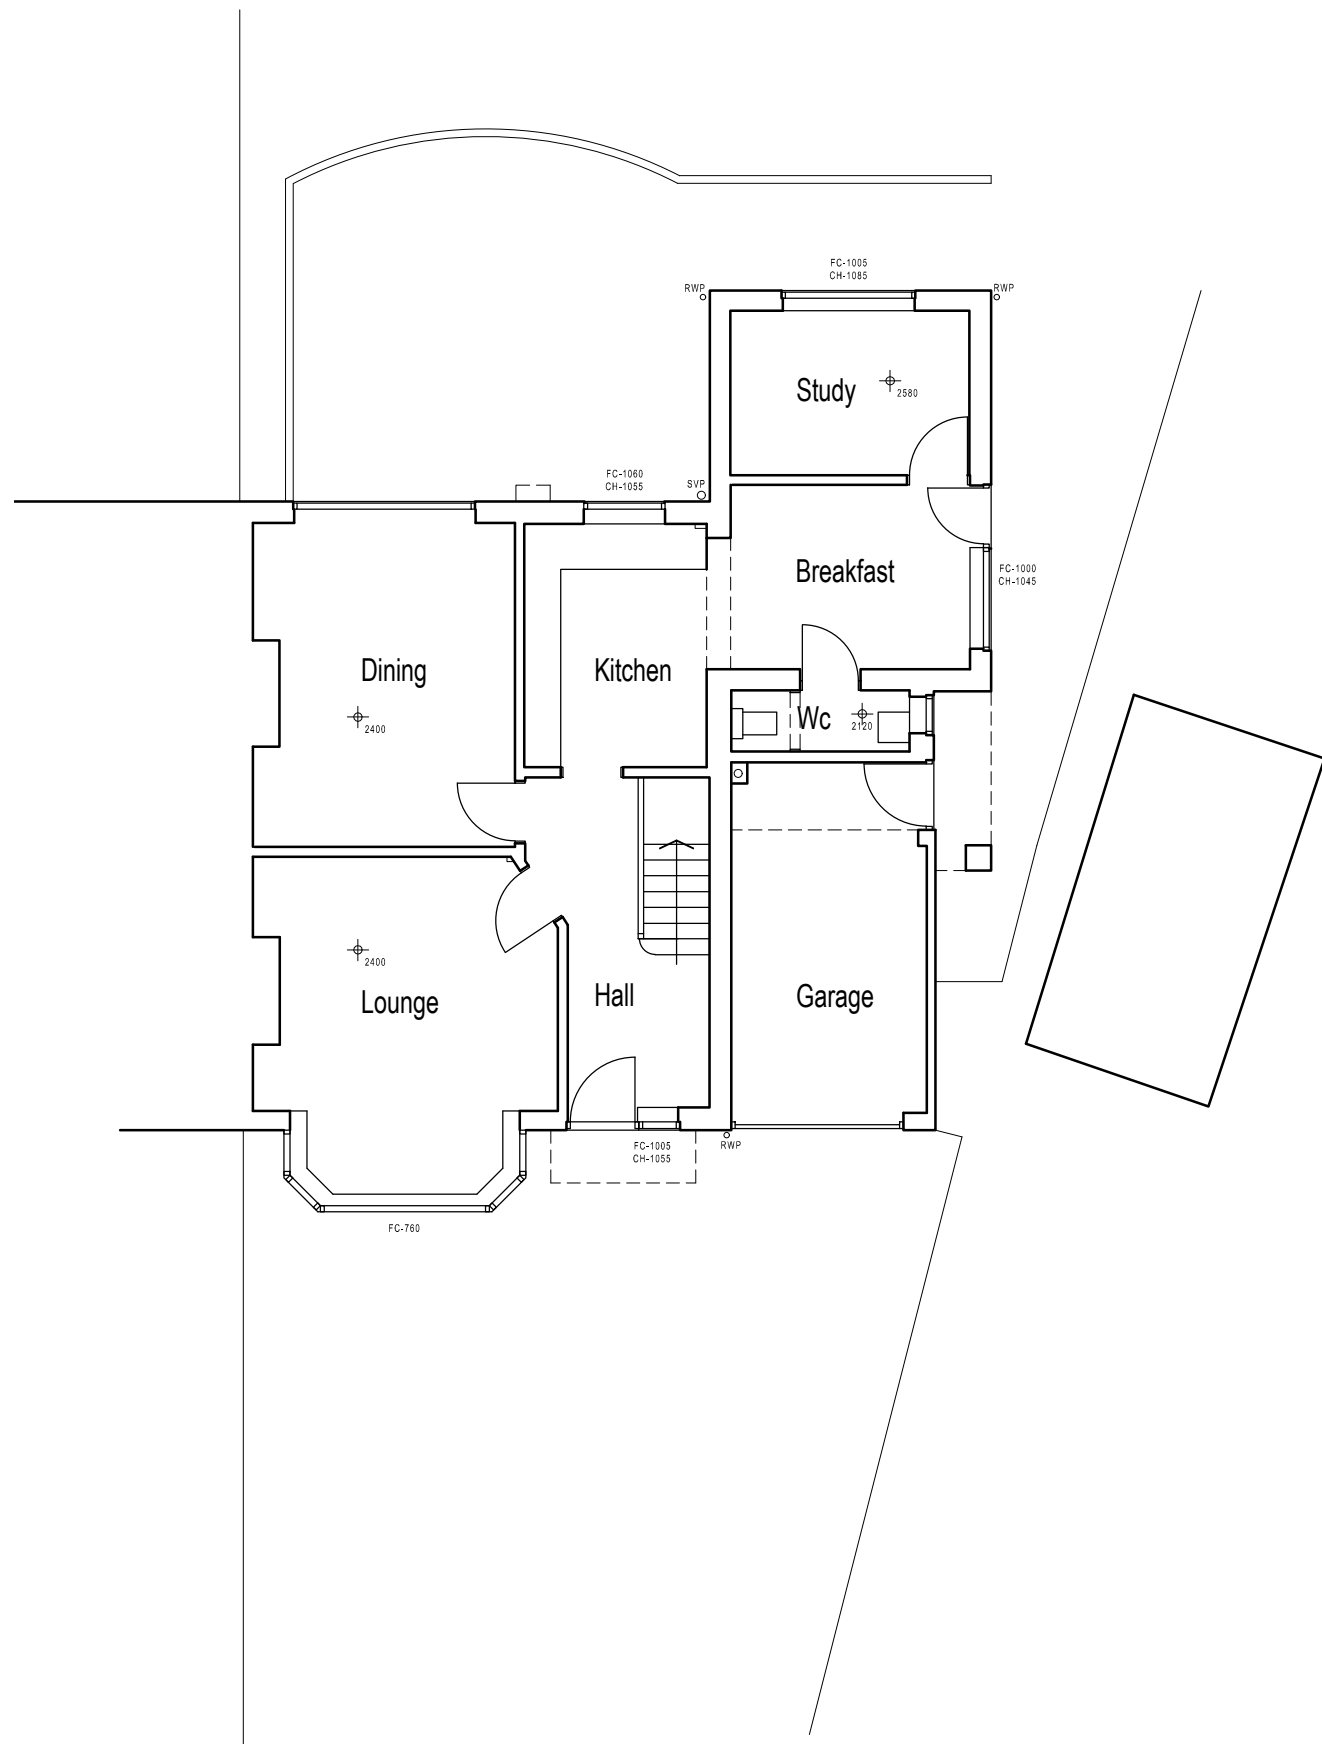


Ground Floor Plan 1:100

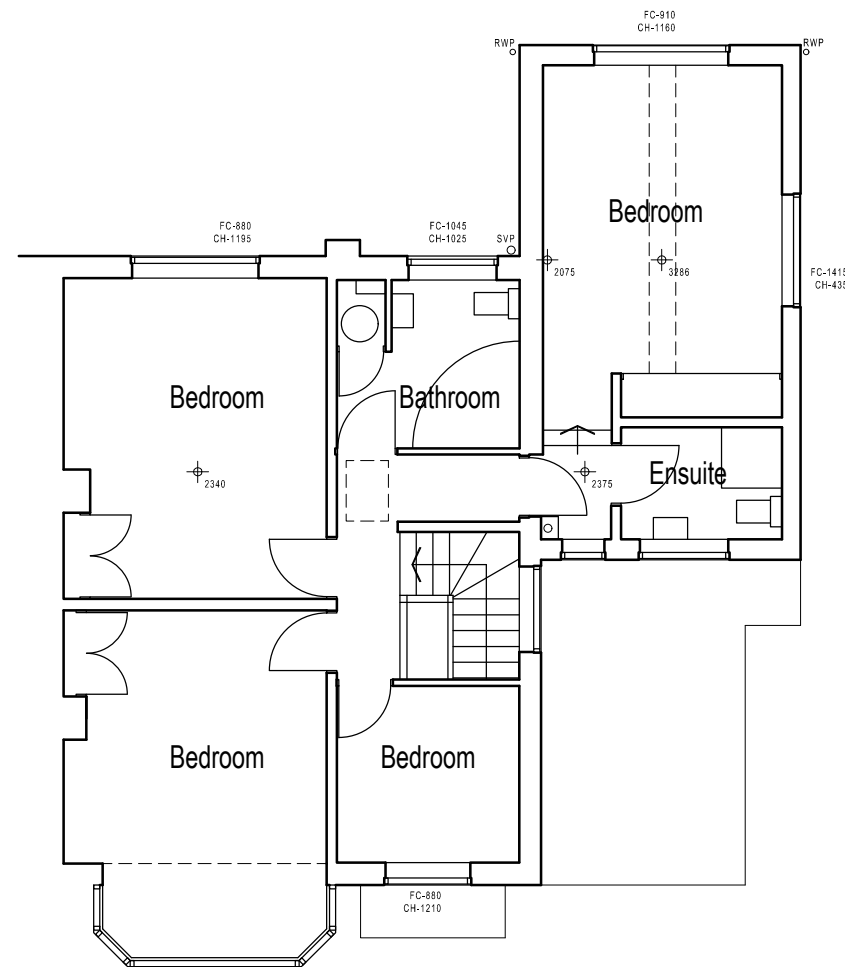

First Floor Plan 1:100

1:100 scale Bar
This Drawing has been produced for printing onto A3 size paper,

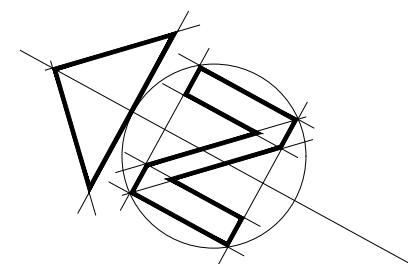

Day • Tanner Partnership ARCHITECTURE AND PLANNING

CLIENT Mr and Mrs D. Patterson

JOB 53 Balmore Drive
Caversham, Reading

DRG As Existing Plans

www.daytanner.co.uk
Suite 1A
Market House
19-21 Market Place
Wokingham
Berkshire
RG40 1AP
0118 989 0808
info@daytanner.co.uk