


CERTIFIED A TRUE COPY

C J BROOKS, SOLICITOR
 HEAD OF LEGAL SERVICES
 READING BOROUGH COUNCIL
 CIVIL OFFICES, CIVIC CENTRE
 READING RG1 1JD

- T1 Cupressus macrocarpa (Monterey Cypress)
- T2 Acer platanoides (Norway Maple)
- T3 Fagus sylvatica Purpurea (Copper Beech)
- T4 Chamaecyparis spp (Cypress)
- T5 & T6 Cedrus spp (Cedar)

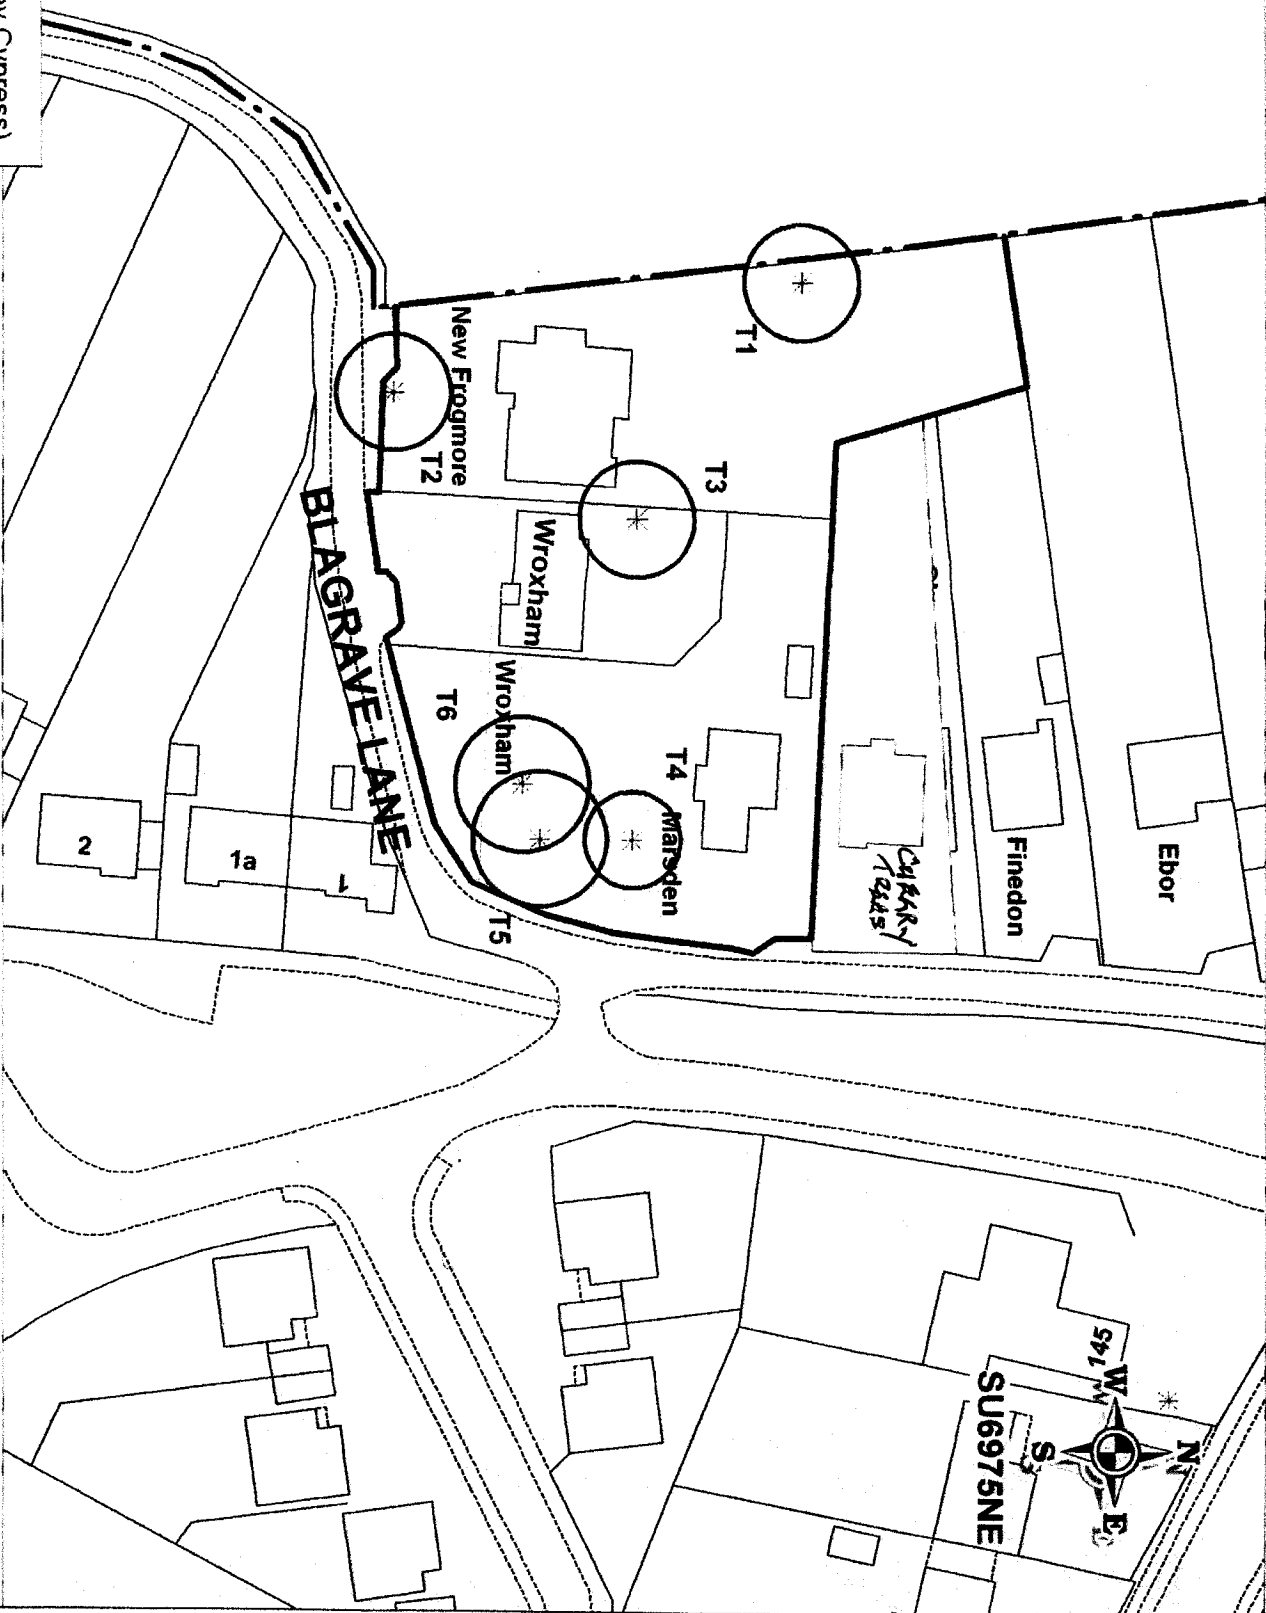

TITLE TREE PRESERVATION ORDER: NEW FROGMORE, WROXHAM & MARSDEN
 BLAGRAVE LANE, READING

DRG NO E2822

DATE JUNE 2012

DRAWN BY KR

SCALE 1:750

© Crown Copyright. All Rights Reserved. Reading Borough Council. Account No 100019672. 2009



Reading
 BOROUGH COUNCIL