


**APPENDIX D**

-

**LAYOUT PLANS WITH ADF RESULTS**

DRAWING NOS. ROL7618\_02\_401 TO 409


**LEGEND:**

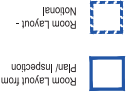


**SOURCES OF INFORMATION:**

**PROPOSED BUILDINGS**  
BROADWAY MALVERN PHASE 6 DRAWINGS & 3D MODEL  
Received on 26/04/17.

**LEVEL 01 - BLOCK F**

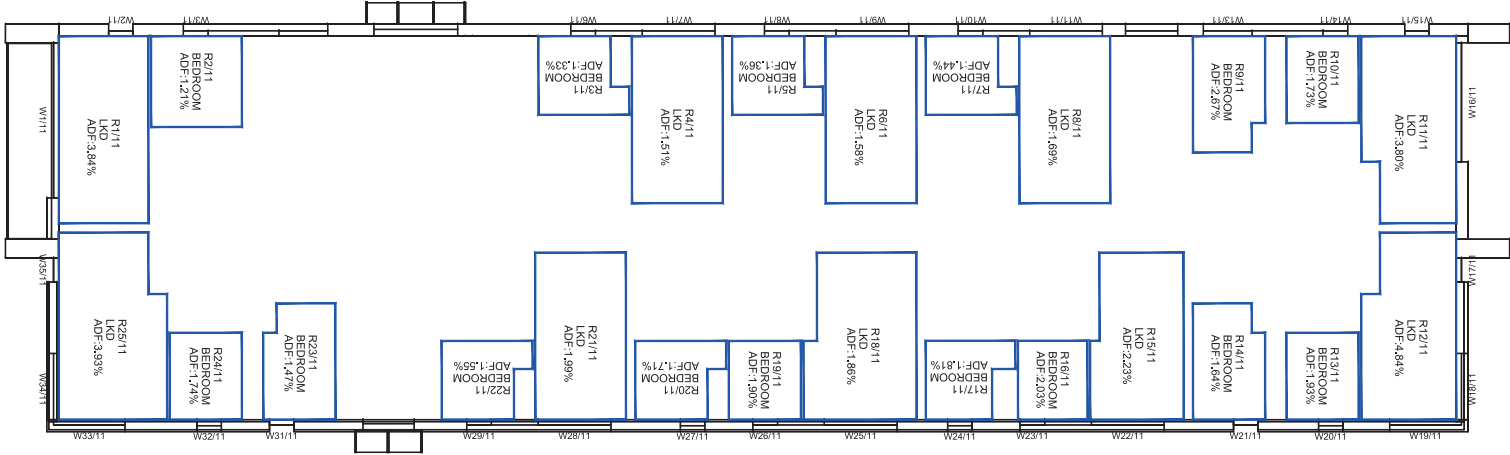

**LEVEL 02 - BLOCK F**

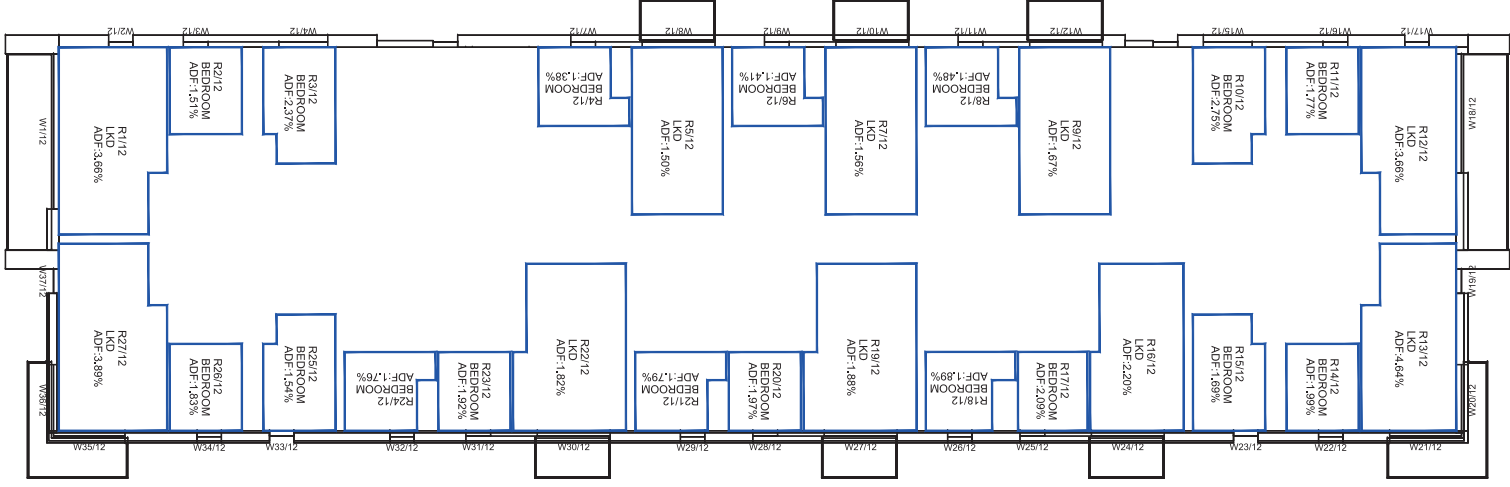

| REV | DESCRIPTION | DATE |
|-----|-------------|------|
|     |             |      |
|     |             |      |
|     |             |      |

This drawing is the property of Anstey Home & Co. Ltd. All rights reserved.  
This drawing should not be reproduced without permission.  
Do not scale from this drawing.

**CLIENT:** ST EDWARD HOMES LTD

**PROJECT:** GREEN PARK VILLAGE

**TITLE:** PHASE 6

**SCHEME REF:** SCHEME RECEIVED: 24/04/17


**DRAWING TITLE:** AVERAGE DAYLIGHT FACTOR  
INTERNAL FLOOR LAYOUTS

**LEVEL:** 01, 02


**MODELLED BY:** DRAWN BY: DATE: SCALE: 1:200 SHEET: A3

**DRAWING NO.:** ROL7618\_02\_401

**Daylight & Sunlight**

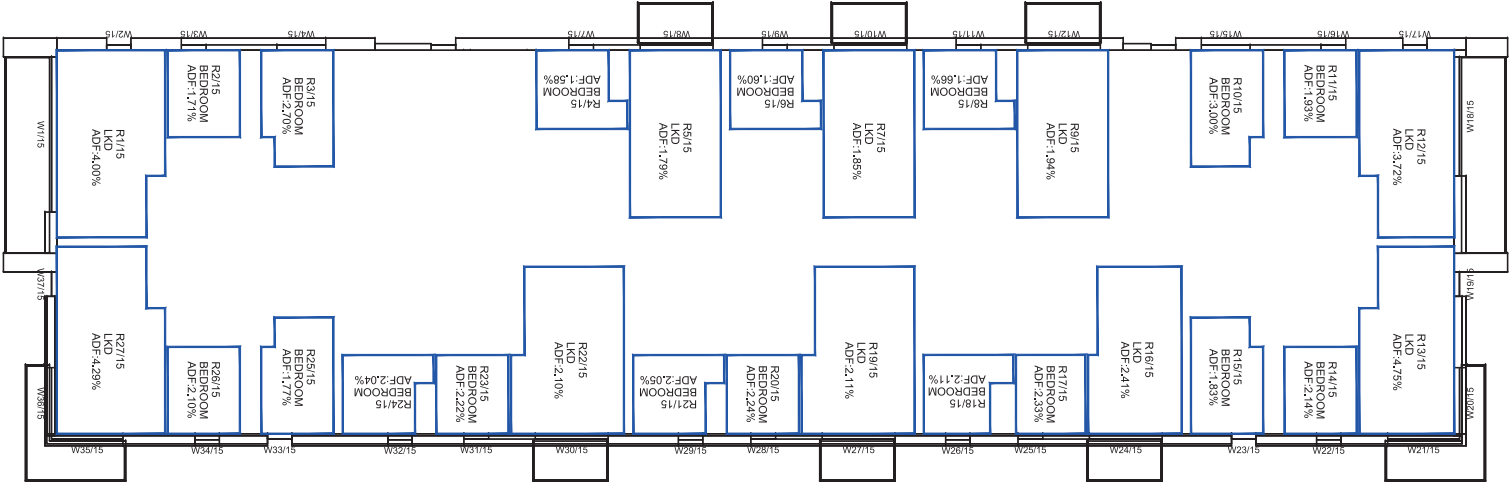

LEVEL 05 - BLOCK F

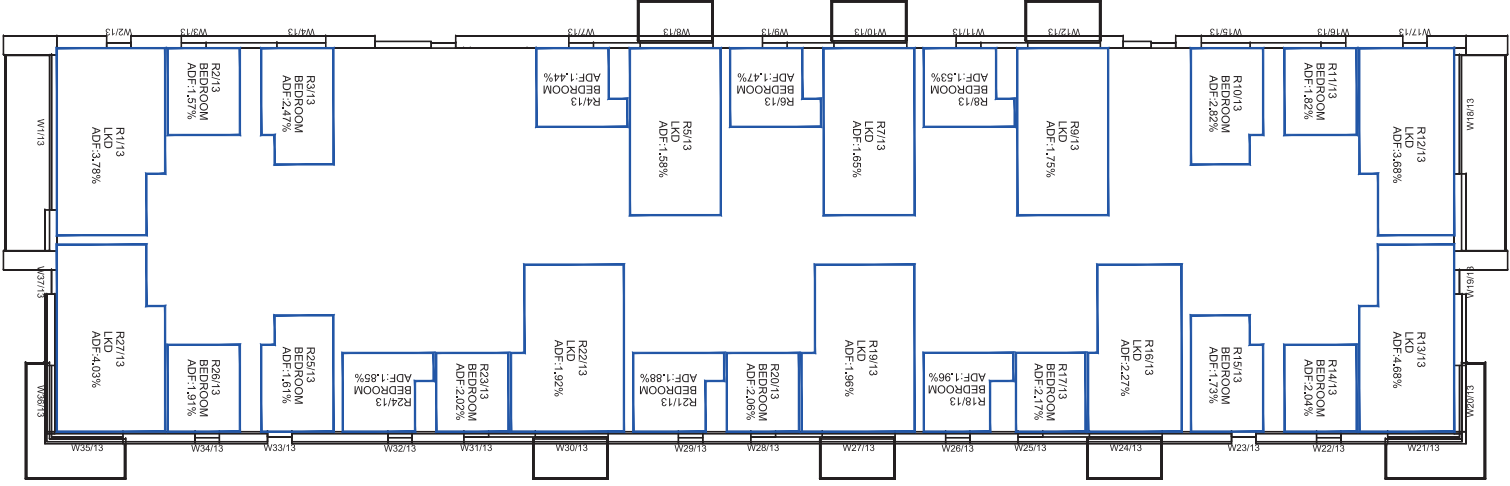

LEVEL 03 - BLOCK F



LEGEND:

-  Room Layout from
-  Room Inspection
-  National

SOURCES OF INFORMATION:

PROPOSED BUILDINGS  
BROADWAY MALYAN PHASE 6 DRAWINGS & 3D MODEL  
Received on 26/04/17.

| REV | DESCRIPTION | DATE |
|-----|-------------|------|
|     |             |      |
|     |             |      |
|     |             |      |

This drawing is the property of Anstey Home & Co. Ltd. All rights reserved.  
Do not scale from this drawing.

CLIENT: ST EDWARD HOMES LTD

PROJECT: GREEN PARK VILLAGE  
TITLE: PHASE 6

SCHEME: SCHEME RECEIVED: 24/04/17

DRAWING: AVERAGE DAYLIGHT FACTOR  
INTERNAL FLOOR LAYOUTS  
BLOCK F  
LEVEL 03, 05

MODELLED BY: DRAWN BY: DATE: 27/04/17 SCALE: 1:200 SHEET: A3

DRAWING NO: ROL7618\_02\_402  
REVISION:

Daylight & Sunlight



LEGEND:


- Room Layout from Plan/Inspection
- Notional

SOURCES OF INFORMATION:

PROPOSED BUILDINGS  
BROADWAY MALYAN PHASE 6 DRAWINGS & 3D MODEL

Received on 26/04/17.

LEVEL 07 - BLOCK F

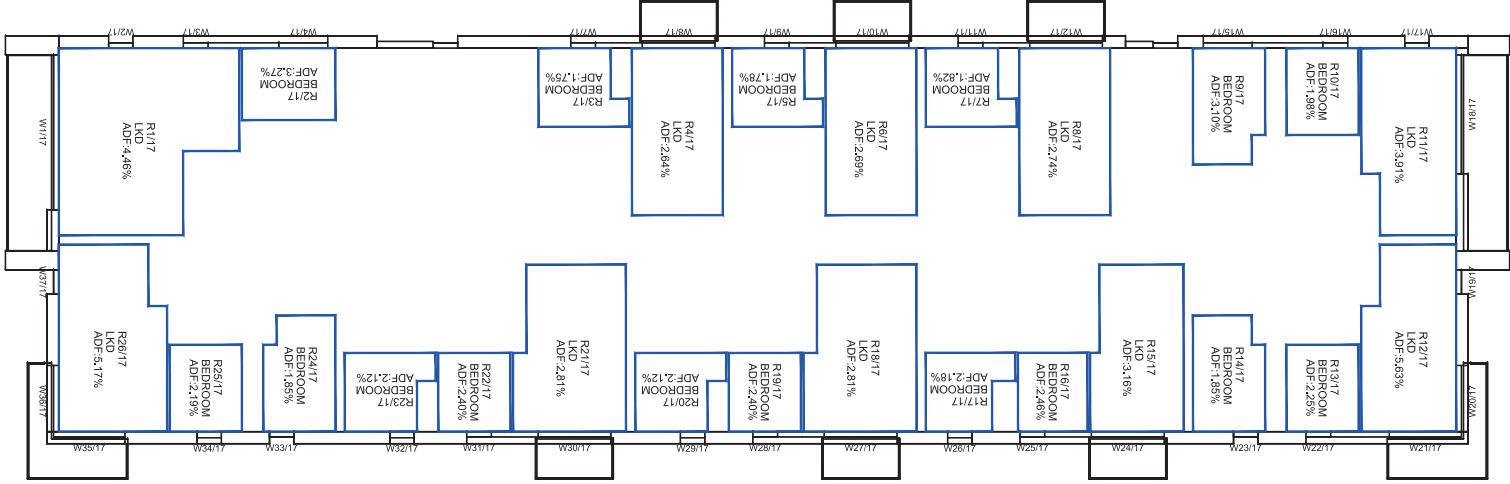

| REV | DESCRIPTION | DATE |
|-----|-------------|------|
|     |             |      |
|     |             |      |
|     |             |      |

This drawing is the property of Anstey Horne & Co. Ltd. All rights reserved.  
This drawing should not be reproduced without permission.  
Do not scale from this drawing.

CLIENT: ST EDWARD HOMES LTD

PROJECT TITLE: GREEN PARK VILLAGE

PHASE 6

SCHEME REF: SCHEME RECEIVED: 24/04/17

DRAWING TITLE: AVERAGE DAYLIGHT FACTOR  
INTERNAL FLOOR LAYOUTS  
BLOCK F  
LEVEL 07

MODELLED BY: DRAWN BY: DATE: 27/04/17 SCALE: 1:200 SHEET: A3

DRAWING NO:

ROL7618\_02\_403

Daylight & Sunlight




**LEGEND:**


- ☐ Room Layout from  
Plan/ Inspection
- ☐ Notional -  
Room Layout

**SOURCES OF INFORMATION:**

**PROPOSED BUILDINGS**  
BROADWAY MALYAN PHASE 6 DRAWINGS & 3D MODEL  
Received on 26/04/17.

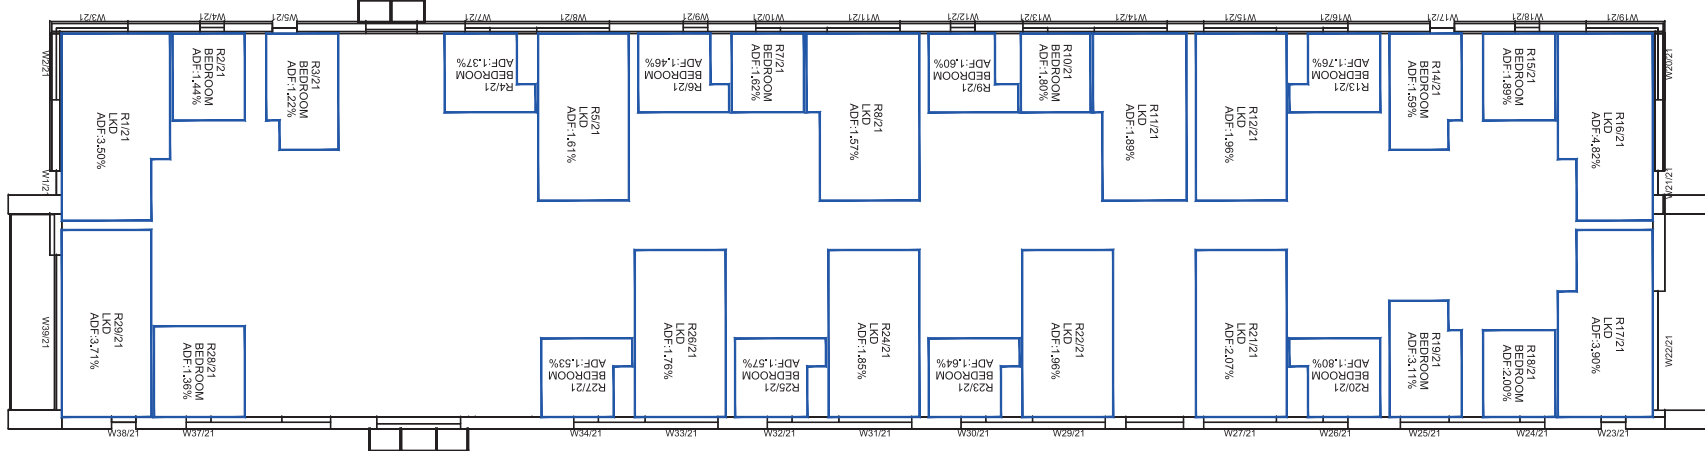

**LEVEL 01 - BLOCK G**

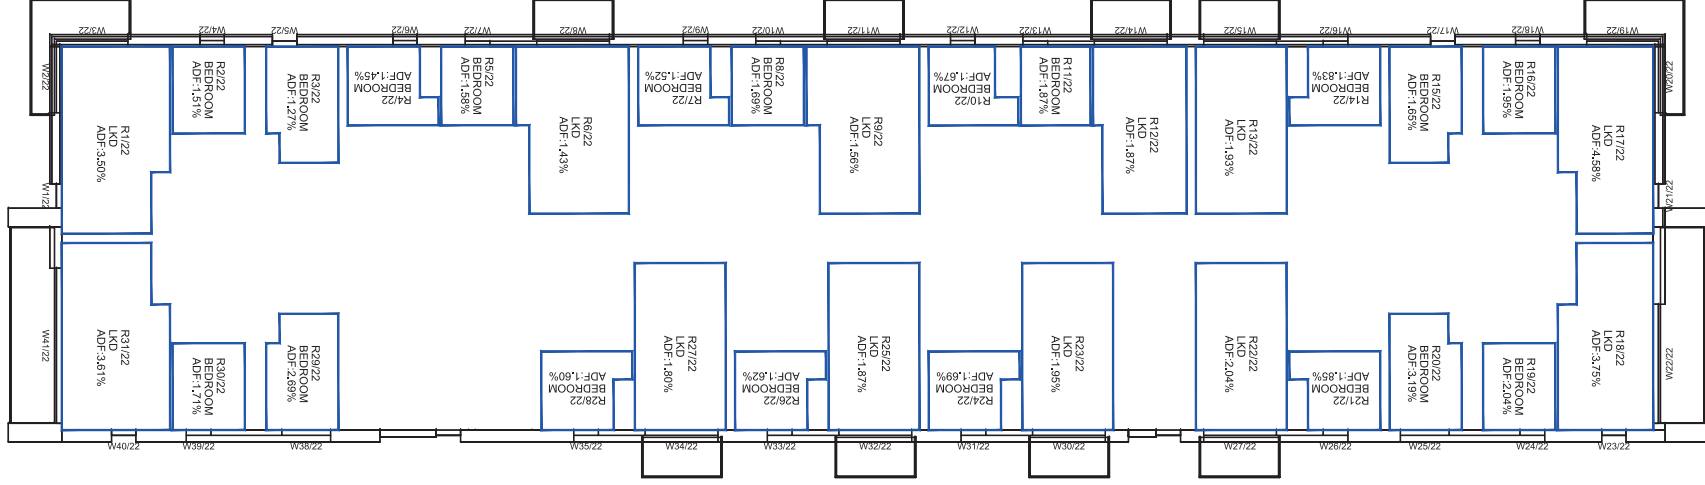

**LEVEL 02 - BLOCK G**

| REV | DESCRIPTION | DATE |
|-----|-------------|------|
|     |             |      |
|     |             |      |
|     |             |      |

This drawing is the property of Anstey Home & Co. Ltd. All rights reserved.  
Do not scale from this drawing.

**CLIENT:** ST EDWARD HOMES LTD

**PROJECT TITLE:** PHASE 6  
GREEN PARK VILLAGE

**SCHEME REF:** SCHEME RECEIVED: 24/04/17

**DRAWING TITLE:** AVERAGE DAYLIGHT FACTOR  
INTERNAL FLOOR LAYOUTS  
BLOCK G  
LEVEL 01, 02

**MODELLED BY:** DRAWN BY: DATE: SCALE: 1:200 SHEET **A3**

**DRAWING NO:** ROL7618\_02\_404

**Daylight & Sunlight**




**LEGEND:**


- ☐ Room Layout from  
Plan/Inspection
- ☐ Room Layout -  
Notional

**SOURCES OF INFORMATION:**

PROPOSED BUILDINGS  
BROADWAY MALVERN PHASE 6 DRAWINGS & 3D MODEL  
Received on 26/04/17.

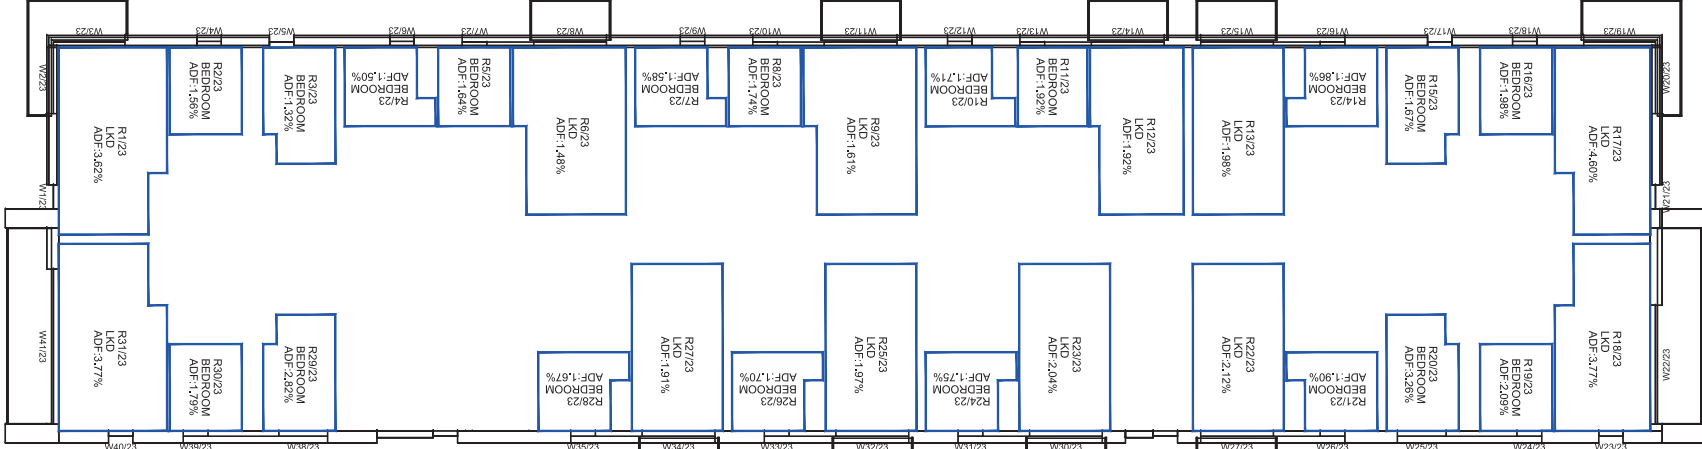

**LEVEL 03 - BLOCK G**

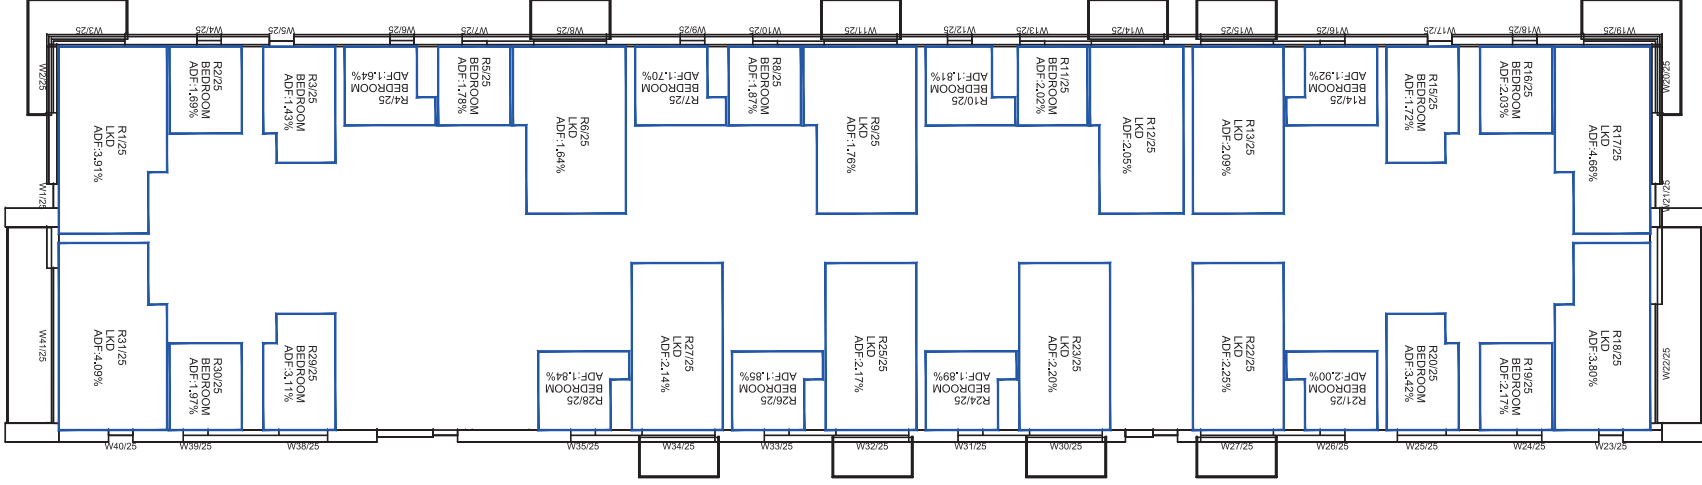

**LEVEL 05 - BLOCK G**

| REV | DESCRIPTION | DATE |
|-----|-------------|------|
|     |             |      |
|     |             |      |
|     |             |      |

This drawing is the property of Anstey Home & Co. Ltd. All rights reserved.  
Do not scale from this drawing.

CLIENT: ST EDWARD HOMES LTD

PROJECT TITLE: PHASE 6  
GREEN PARK VILLAGE

SCHEME REF: SCHEME RECEIVED: 24/04/17

DRAWING TITLE: AVERAGE DAYLIGHT FACTOR  
INTERNAL FLOOR LAYOUTS


MODELLED BY: DRAWN BY: DATE: 27/04/17


SCALE: 1:200 SHEET: A3

DRAWING NO: ROL7618\_02\_405


REVISION:

Daylight & Sunlight

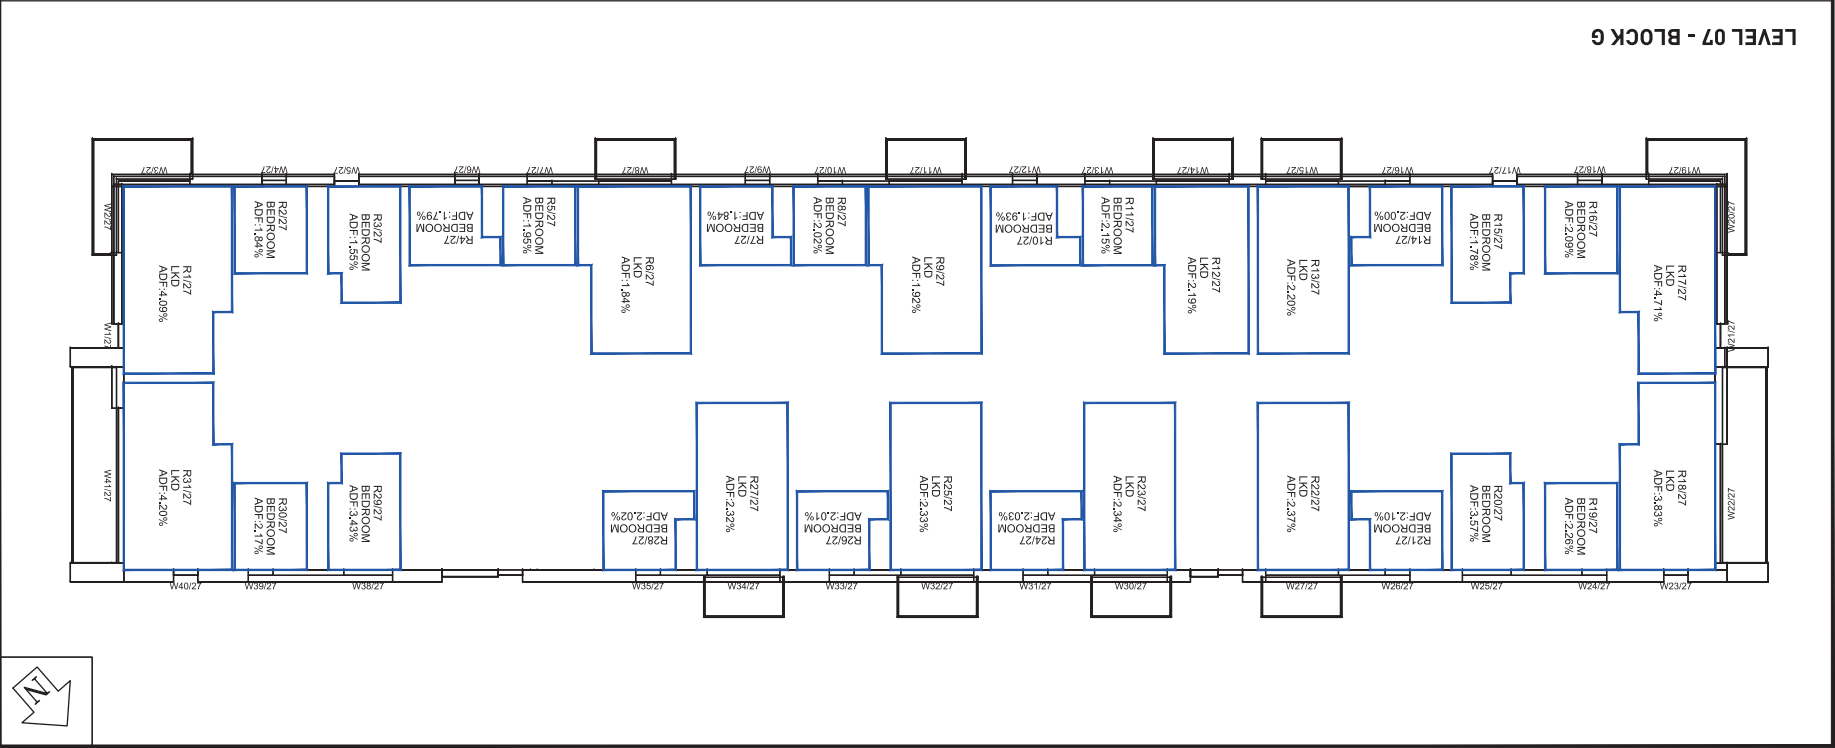

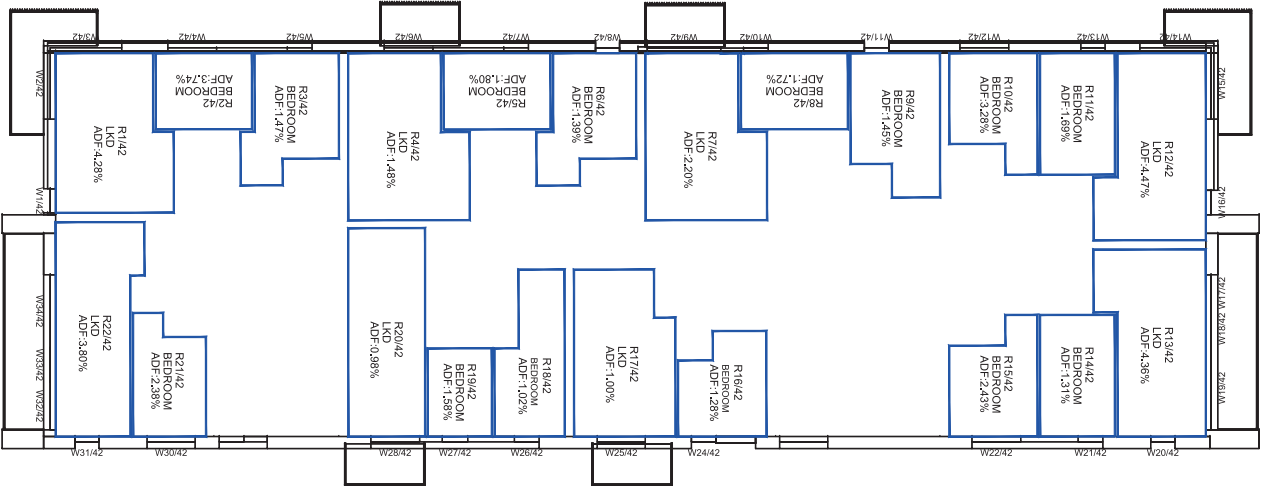

LEVEL 02 - BLOCK H

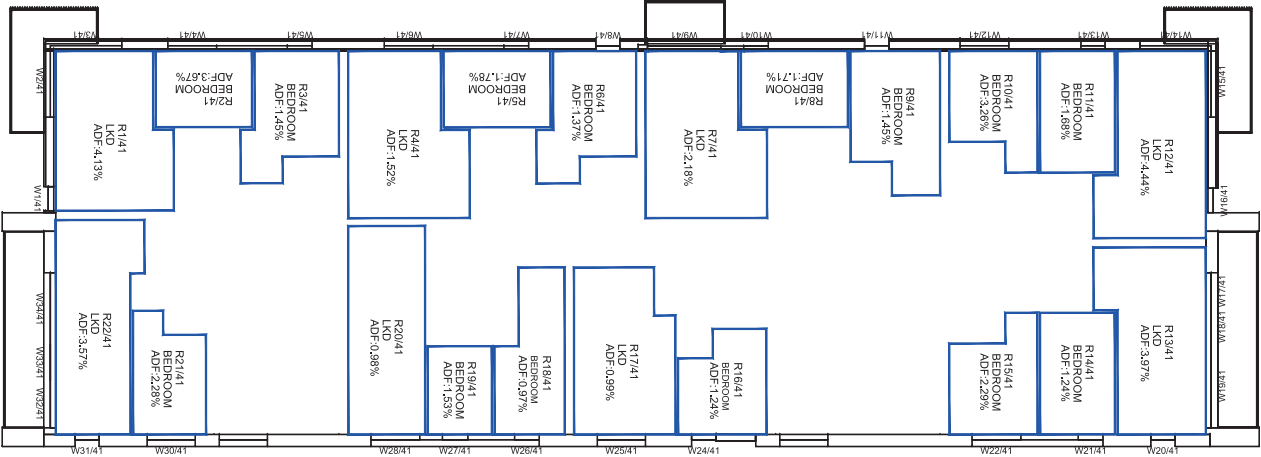

LEVEL 01 - BLOCK H



LEGEND:

-  Room Layout from Plan/Inspection
-  Room Layout - Notional

SOURCES OF INFORMATION:

PROPOSED BUILDINGS  
BROADWAY MALYAN PHASE 6 DRAWINGS & 3D MODEL  
Received on 26/04/17.

| REV | DESCRIPTION | DATE |
|-----|-------------|------|
|     |             |      |
|     |             |      |
|     |             |      |

This drawing is the property of Anstey Home & Co. Ltd. All rights reserved.  
Do not scale from this drawing.

CLIENT: ST EDWARD HOMES LTD

PROJECT: GREEN PARK VILLAGE  
TITLE: PHASE 6


SCHEME: SCHEME RECEIVED: 24/04/17

DRAWING: AVERAGE DAYLIGHT FACTOR  
INTERNAL FLOOR LAYOUTS  
BLOCK H  
LEVEL 01, 02

MODELLED BY: NINA  
DATE: 27/04/17  
SCALE: 1:200  
SHEET: A3

DRAWING NO: ROL7618\_02\_407  
REVISION:

Daylight & Sunlight

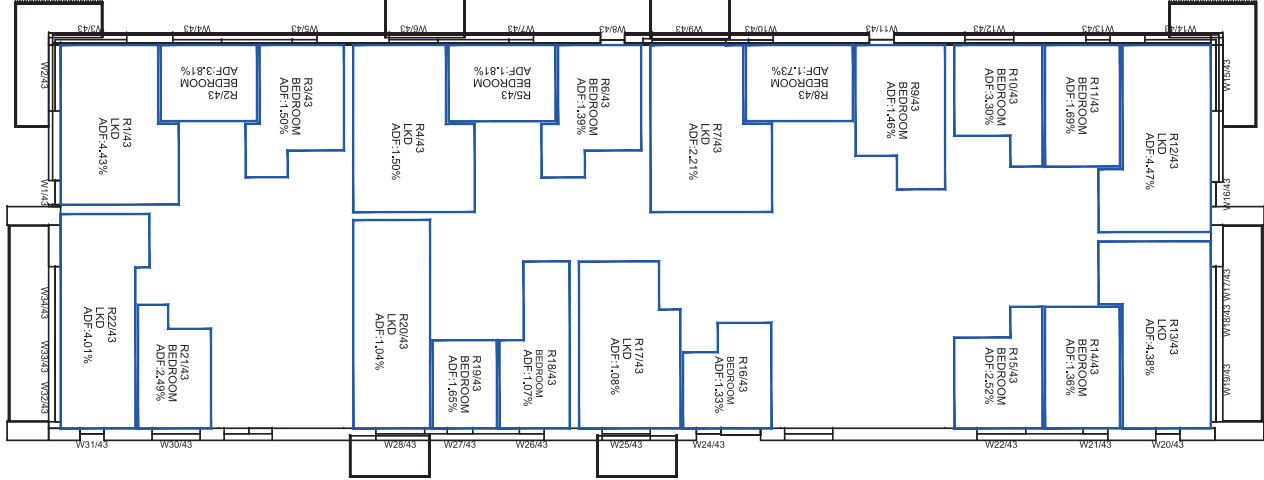

|                                   |                        |
|-----------------------------------|------------------------|
| Room Layout from Plan/ Inspection | Room Layout - Notional |
|-----------------------------------|------------------------|

**PROPOSED BUILDINGS**  
'BROADWAY MALYAN' PHASE 6 DRAWINGS & 3D MODEL

This drawing should not be reproduced without permission.  
Do not scale from this drawing.

PROJECT: GREEN PARK VILLAGE  
TITLE: PHASE 6

INTERNAL FLOOR LAYOUTS

ROL/618-02-408

## Daylight & Sunlight


**LEVEL 07 - BLOCK H**

Room Schedule:

| Room Number | Room Type | ADF (%) |
|-------------|-----------|---------|
| R12/47      | LKD       | 4.43%   |
| R11/47      | BEDROOM   | 1.70%   |
| R10/47      | BEDROOM   | 3.33%   |
| R9/47       | BEDROOM   | 1.47%   |
| R8/47       | BEDROOM   | 1.75%   |
| R7/47       | LKD       | 2.25%   |
| R6/47       | BEDROOM   | 1.41%   |
| R5/47       | BEDROOM   | 1.85%   |
| R4/47       | LKD       | 1.54%   |
| R3/47       | BEDROOM   | 1.55%   |
| R2/47       | BEDROOM   | 3.97%   |
| R1/47       | LKD       | 4.73%   |
| R13/47      | LKD       | 4.45%   |
| R14/47      | BEDROOM   | 1.55%   |
| R15/47      | BEDROOM   | 2.90%   |
| R16/47      | BEDROOM   | 1.56%   |
| R17/47      | LKD       | 1.37%   |
| R18/47      | BEDROOM   | 1.28%   |
| R19/47      | BEDROOM   | 2.00%   |
| R20/47      | LKD       | 1.34%   |
| R21/47      | BEDROOM   | 2.99%   |
| R22/47      | LKD       | 4.50%   |

Windows: W11/47, W12/47, W13/47, W14/47, W15/47, W16/47, W17/47, W18/47, W19/47, W20/47, W21/47, W22/47, W23/47, W24/47, W25/47, W26/47, W27/47, W28/47, W29/47, W30/47, W31/47.

Doors: D12/47, D11/47, D10/47, D9/47, D8/47, D7/47, D6/47, D5/47, D4/47, D3/47, D2/47, D1/47, D13/47, D14/47, D15/47, D16/47, D17/47, D18/47, D19/47, D20/47, D21/47, D22/47.

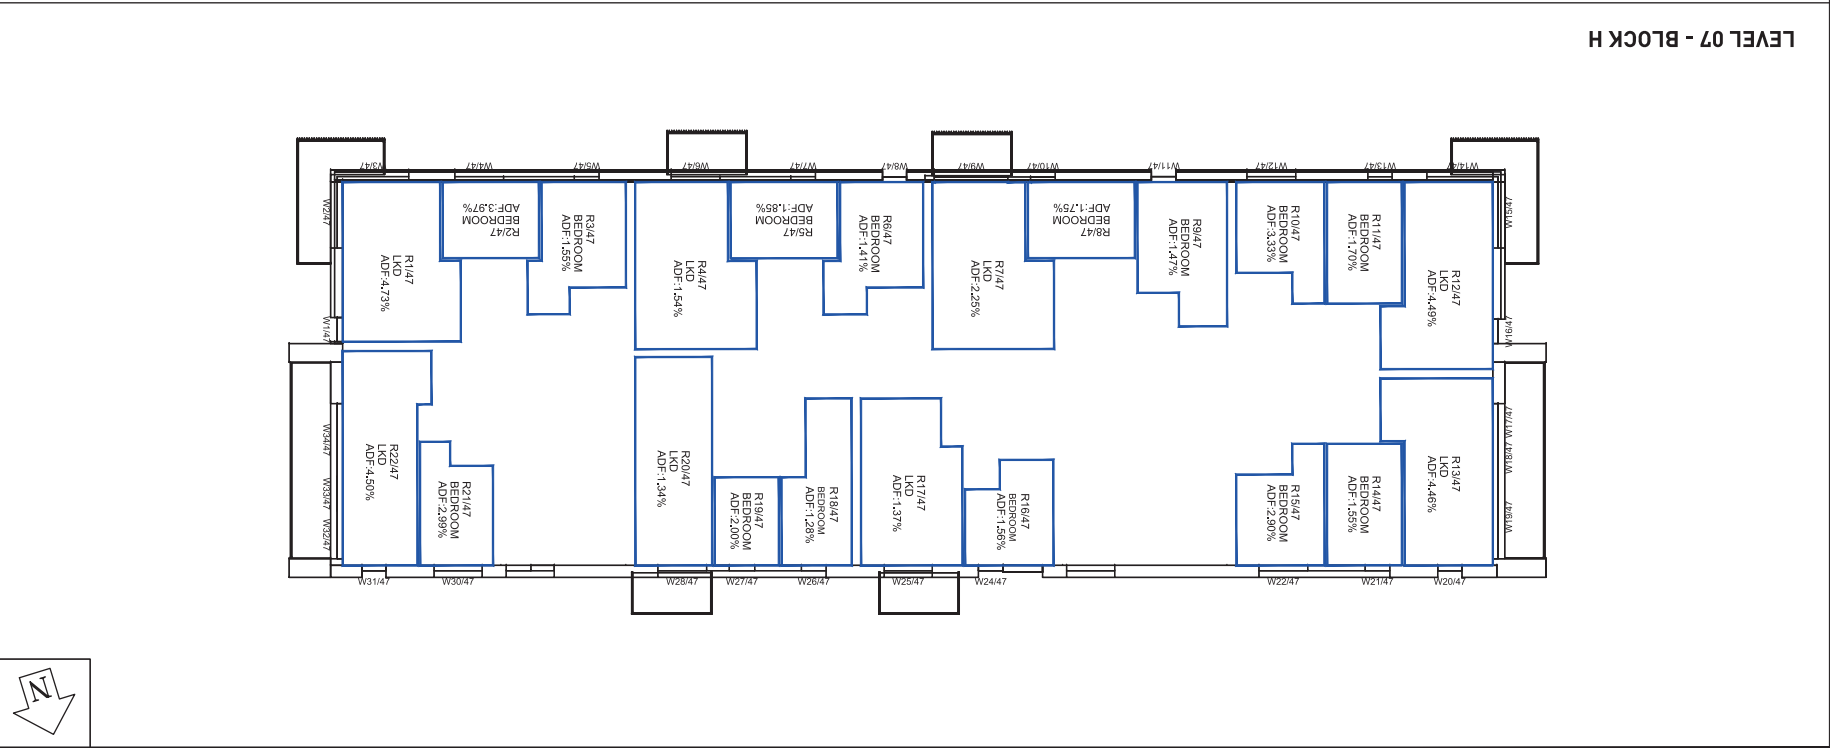

| REV | DESCRIPTION | DATE |
|-----|-------------|------|
|     |             |      |
|     |             |      |
|     |             |      |

This drawing is the property of Anstey Home & Co. Ltd. All rights reserved.  
This drawing should not be reproduced without permission.  
Do not scale from this drawing.

CLIENT: ST EDWARD HOMES LTD

|         |                    |
|---------|--------------------|
| PROJECT | GREEN PARK VILLAGE |
|---------|--------------------|

SCHEME RECEIVED: 24/04/17

DRAWING TITLE: AVERAGE DAYLIGHT FACTOR  
INTERNAL LAYOUTS

BLOCK H  
LEVEL 07

|                         |       |       |          |        |       |       |       |    |
|-------------------------|-------|-------|----------|--------|-------|-------|-------|----|
| MODELLERD BY: DRAWN BY: | N/N/N | DATE: | 27/04/17 | SCALE: | 1:200 | SHEET | SIZE: | A3 |
|-------------------------|-------|-------|----------|--------|-------|-------|-------|----|

|             |           |
|-------------|-----------|
| DRAWING No: | REVISION: |
|-------------|-----------|

ROL7618-02-409

Daylight &amp; Sunlight



**Anstey Horne**  
CHARTERED SURVEYORS

CHARTERED SURVEYORS  
4 Chiswell Street,  
Tel: 020 7065 2770  
Fax: 020 7065 2770

EC1Y 4UP  
Web: [www.ansteyhorne.co.uk](http://www.ansteyhorne.co.uk)

LEGEND:

**SOURCES OF INFORMATION:**

**PROPOSED BUILDINGS**  
'BROADWAY MALYAN' PHASE 6 DRAWINGS & 3D MODEL  
Received on 24/04/17.

|                                   |                                                                                     |
|-----------------------------------|-------------------------------------------------------------------------------------|
| Room Layout from Plan/ Inspection |  |
| Room Layout - Notional            |  |

**APPENDIX E**

-

**TWO-HOURS SUN CONTOUR PLANS**

DRAWING NOS. ROL7618\_02\_301



Chartered Surveyors, founded 1795

**Rights of Light and Party Wall  
Consultants**

4 Chiswell Street, London EC1Y 4UP

T 020 7065 2770

F 020 7065 2779

[www.ansteyhorne.co.uk](http://www.ansteyhorne.co.uk)