


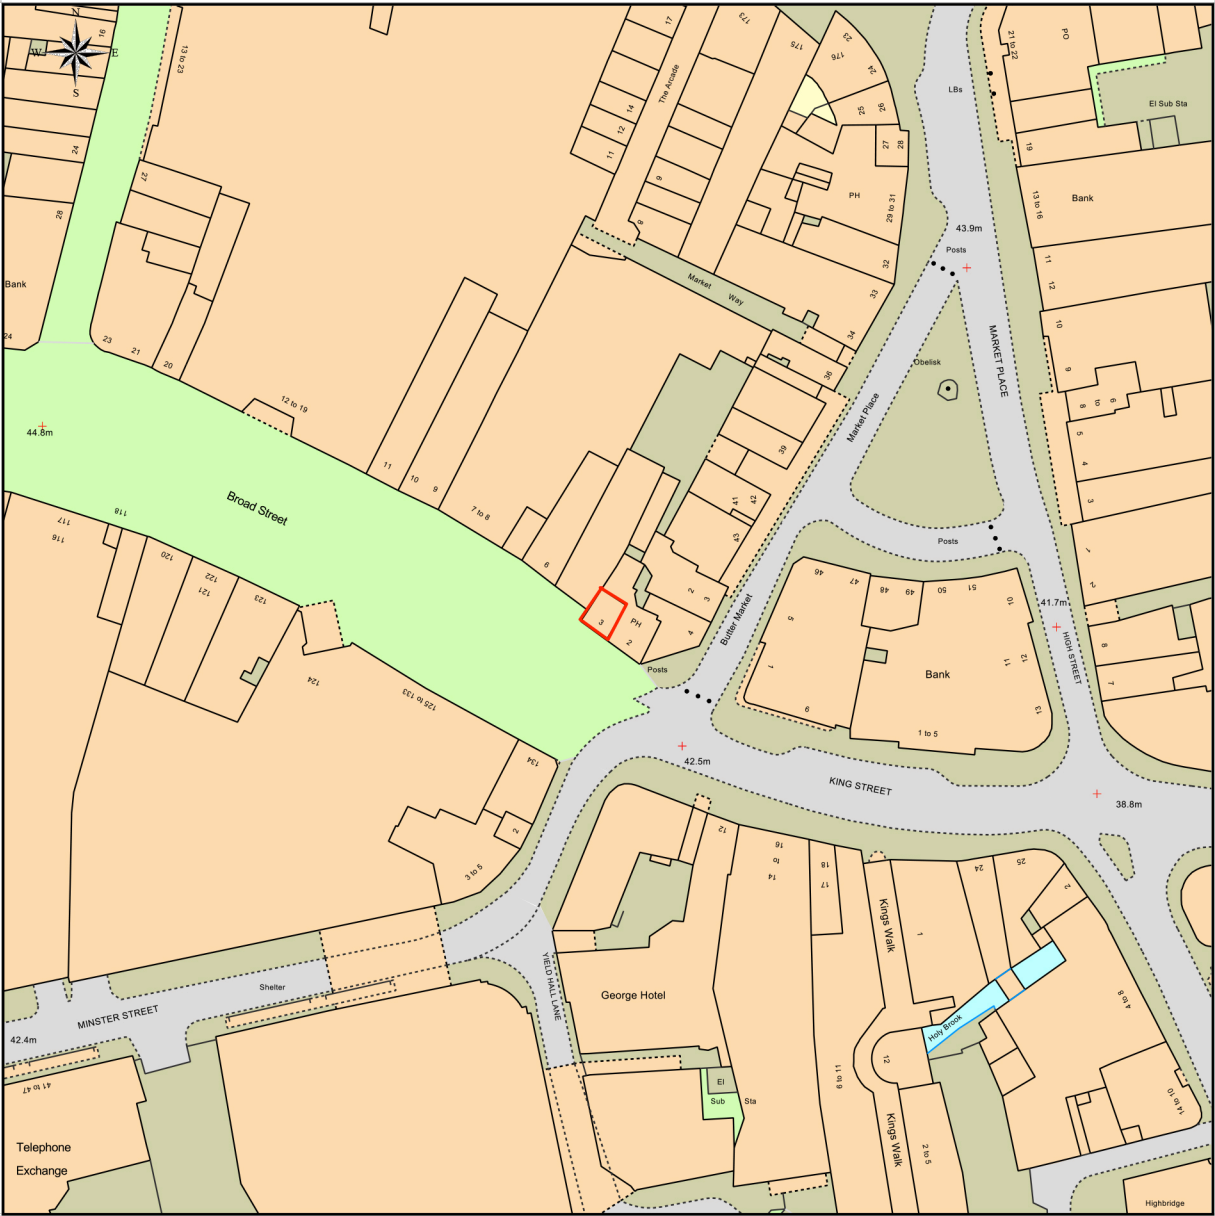

1 Site Location Plan
Scale: 1:1250



SETTING OUT

- DO NOT SCALE OFF THIS DRAWING, ALL SETTING OUT AND DIMENSIONS TO BE CHECKED ON SITE.
- ALL DRAWINGS SHOULD BE READ IN CONJUNCTION WITH ANY STANDARD DETAIL DRAWINGS AND SPECIFICATIONS OF WORKS.
- IT IS THE CONTRACTOR'S SOLE RESPONSIBILITY TO CARRY OUT SITE DIMENSION CHECKS AND PRODUCE RODS AT A MINIMUM SCALE OF 1:20 FOR SIGN OFF BY CWI.

FINISHES SCHEDULES

- REFER TO CURRENT FINISHES SCHEDULE FOR SPECIFICATIONS

INTELLECTUAL PROPERTY RIGHTS ("IPR")

- ANY IPR WHICH EXIST IN THIS DRAWING AND/OR ASSOCIATED DOCUMENTATION BELONG TO CATHERINE WHITE INTERIORS AND ARE HEREBY ASSERTED.
- CATHERINE WHITE INTERIORS WILL NOT BE RESPONSIBLE FOR ANY ALTERATIONS MADE TO THIS DRAWING.
- ANY ALTERATIONS MUST BE NOTIFIED TO CATHERINE WHITE INTERIORS AND A RECORD MUST BE KEPT.

REVISIONS:		
X	X	00/00/00

CLIENT NAME:
Webscape UK Ltd

PROJECT TITLE:
VAPE SUPERSTORE - READING


SITE ADDRESS:
3/3A Broad Street
Reading
RG1 2BH

DRAWING TITLE:
Site Location Plan

DRAWING No: CWI_45_001	REVISION: -	SCALE @ A3: 1:1250
---------------------------	----------------	-----------------------

DATE: 25/08/2017	DRAWN BY: CW	CHECKED BY: CW
---------------------	-----------------	-------------------

STATUS:
FOR PLANNING

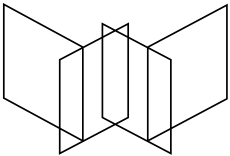

CATHERINE WHITE
INTERIORS

Studio C109, 89a Shacklewell Lane, London E8 2EB UK
T: +44 [0] 7891 786 167 W: catherinewhiteinteriors.com
Copyright © 2016 Catherine White Design Limited.
All rights reserved