



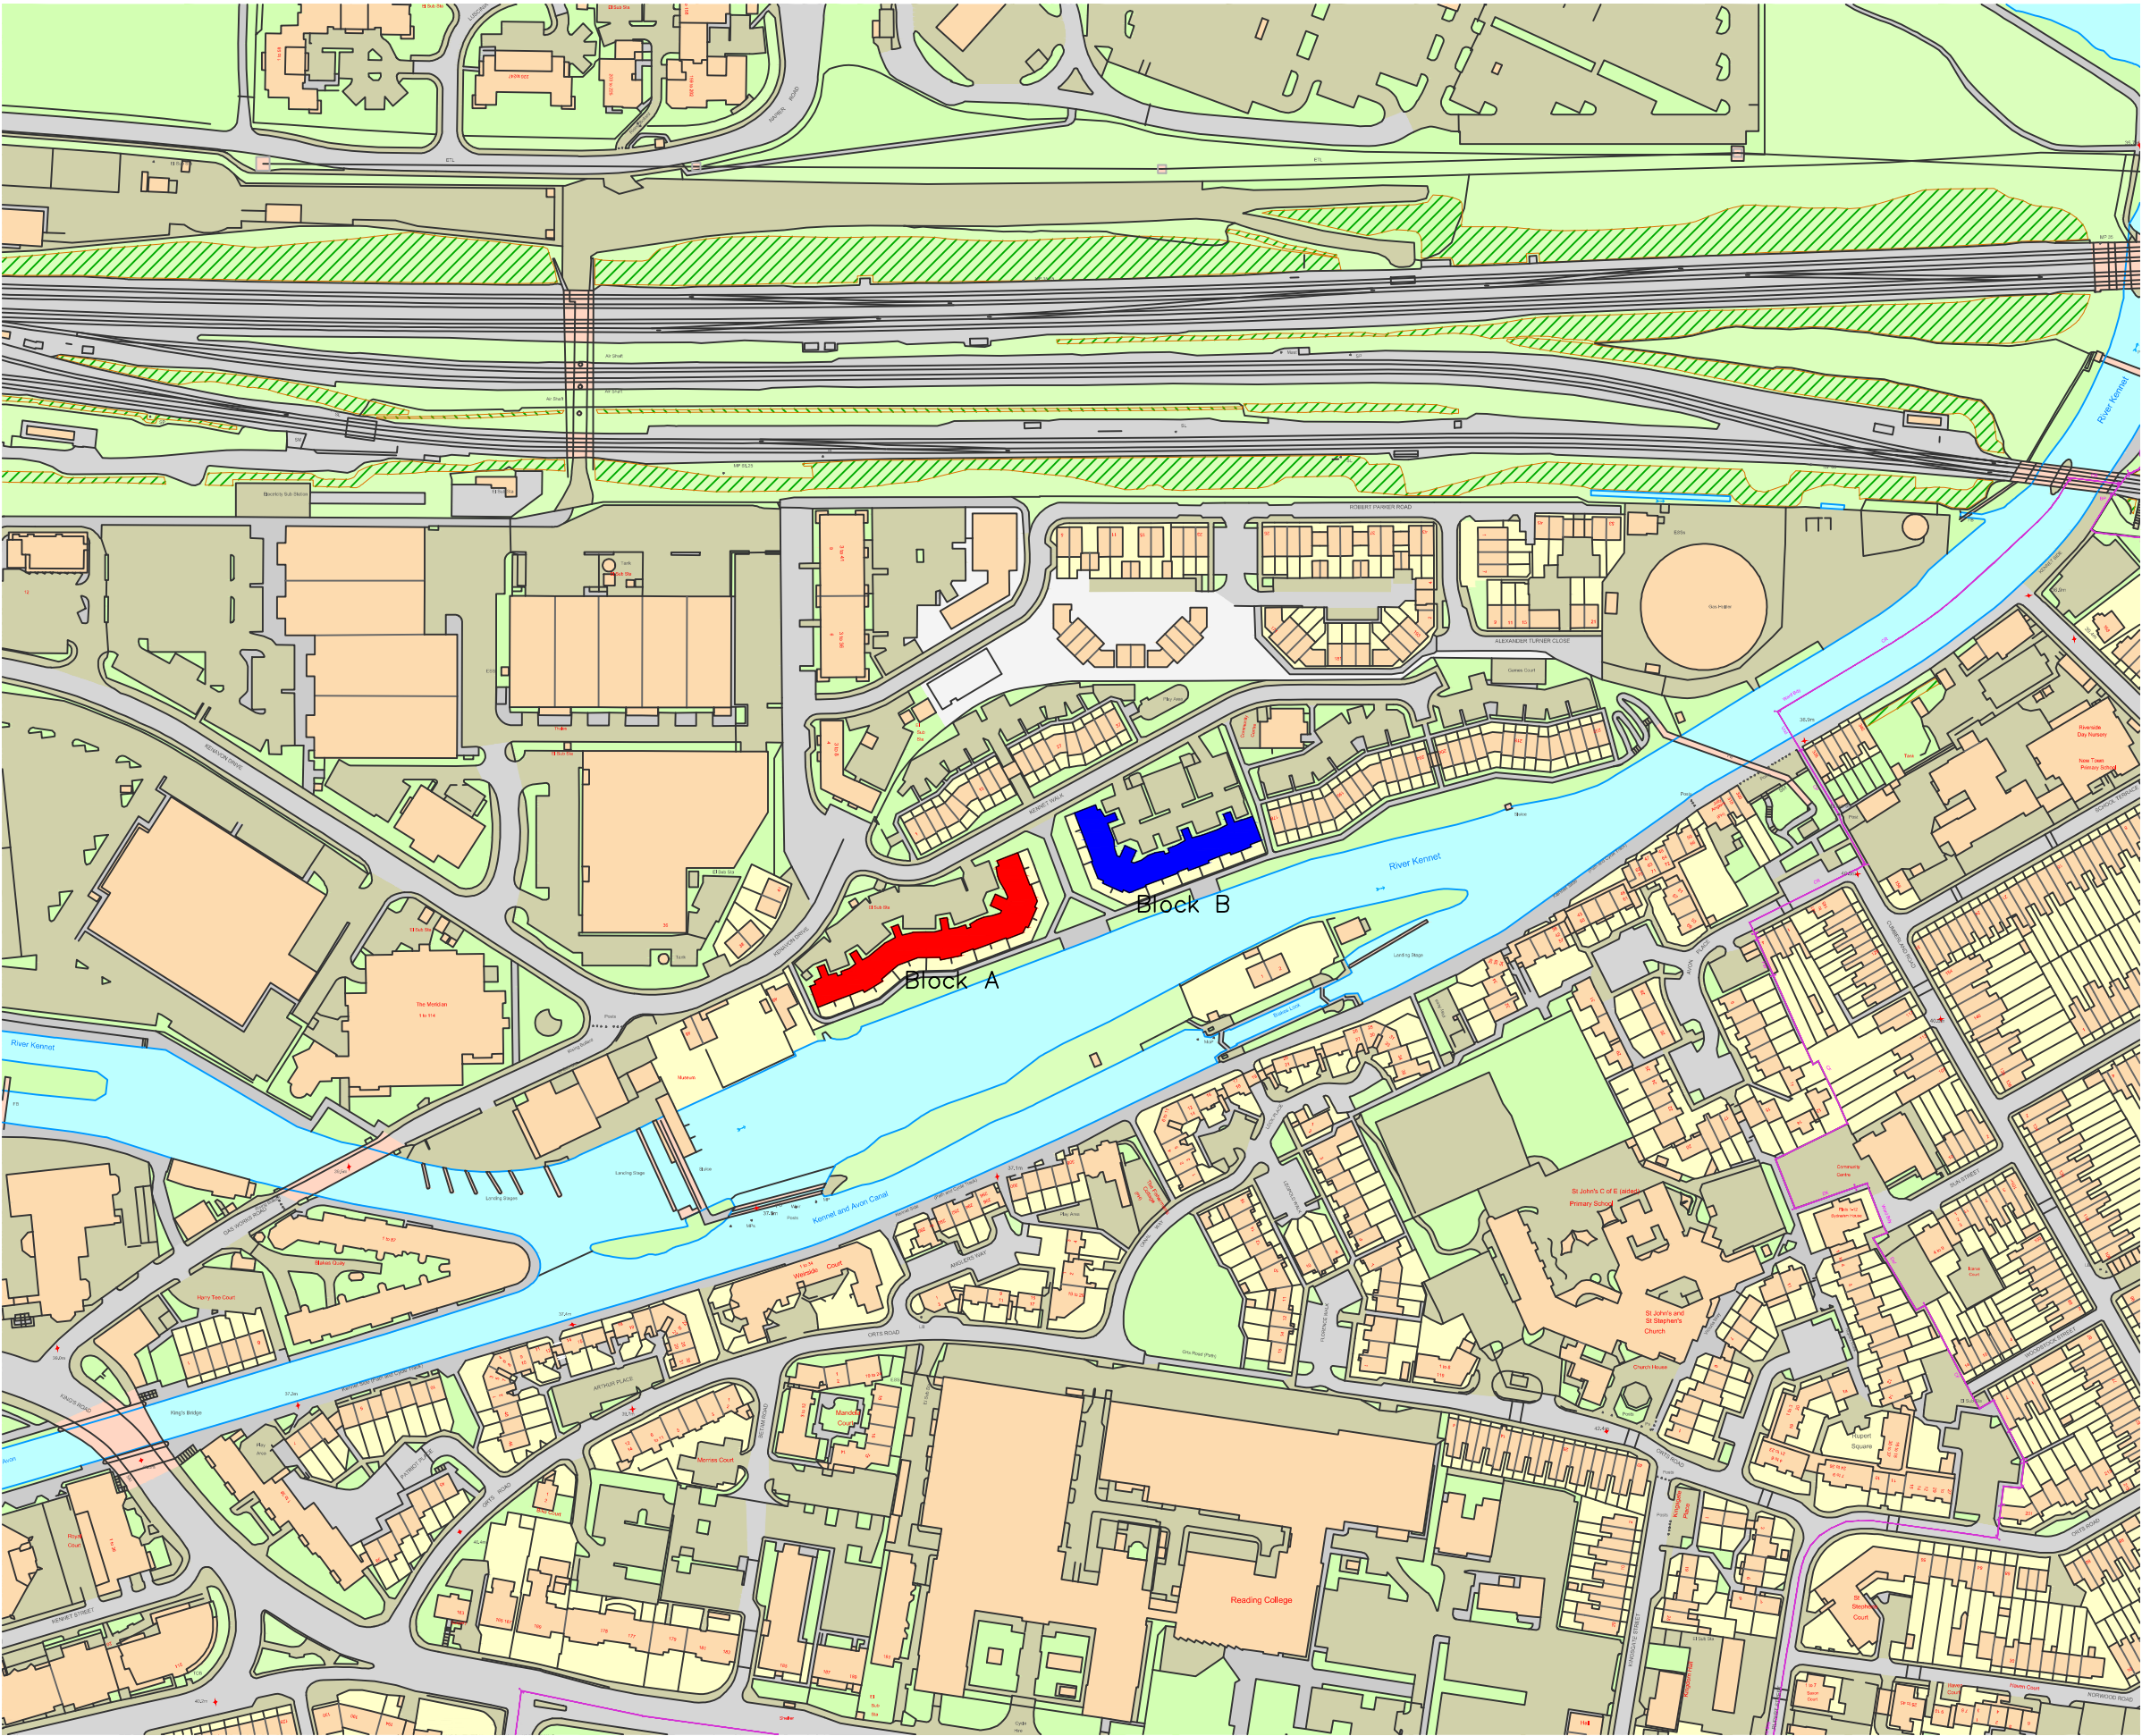

Existing Kennet Walk Location Plan

SCALE 1 : 2500

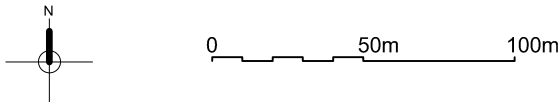

Notes:

Amendments:

Drawing type:
Planning

Client: Kenavon Drive Management
c/o RMG

Project:
Kennet Walk
Window/Door Set Replacement

Title:
Existing Kennet Walk
Location Plan

Scale: 1: 2500 @A3 Date: 19/06/2017

Drawn: JS Checked: CM

Drg.no: 6414/BS/14/EA1 Rev: *



Keegans Group
Studio 3
Blue Lion Place
237 Long Lane
London SE1 4PU
T: +44 (0)20 7199 0900
F: +44 (0)20 7199 0901
W: www.thekeegansgroup.com