

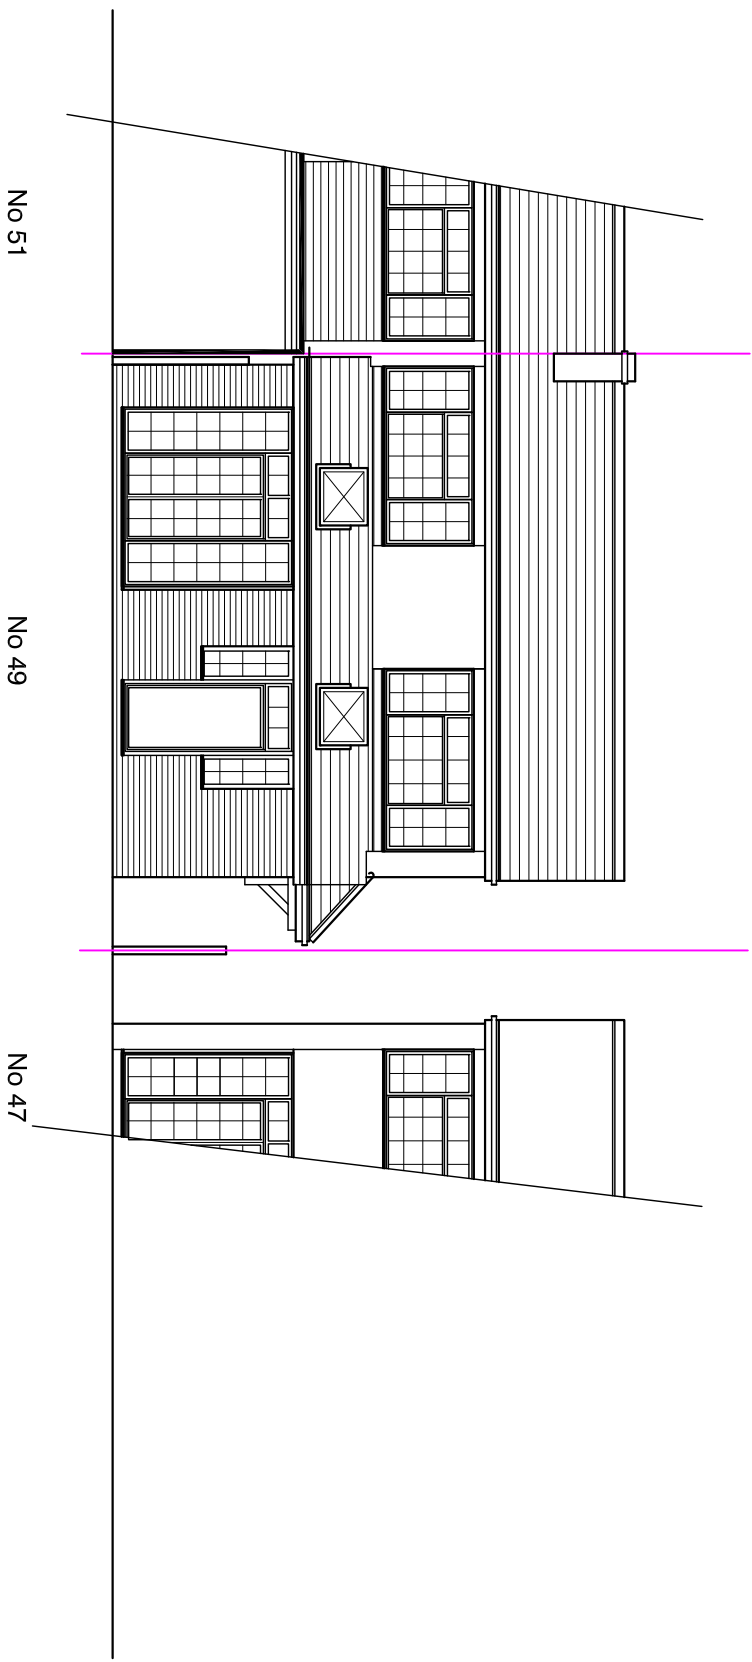



- | | | |
|---|---|-------|
| A | Rear extension increased by 0.5m, roof amended to flat roof | 08/17 |
| B | Rear extension roof amended to pitched roof | 08/17 |

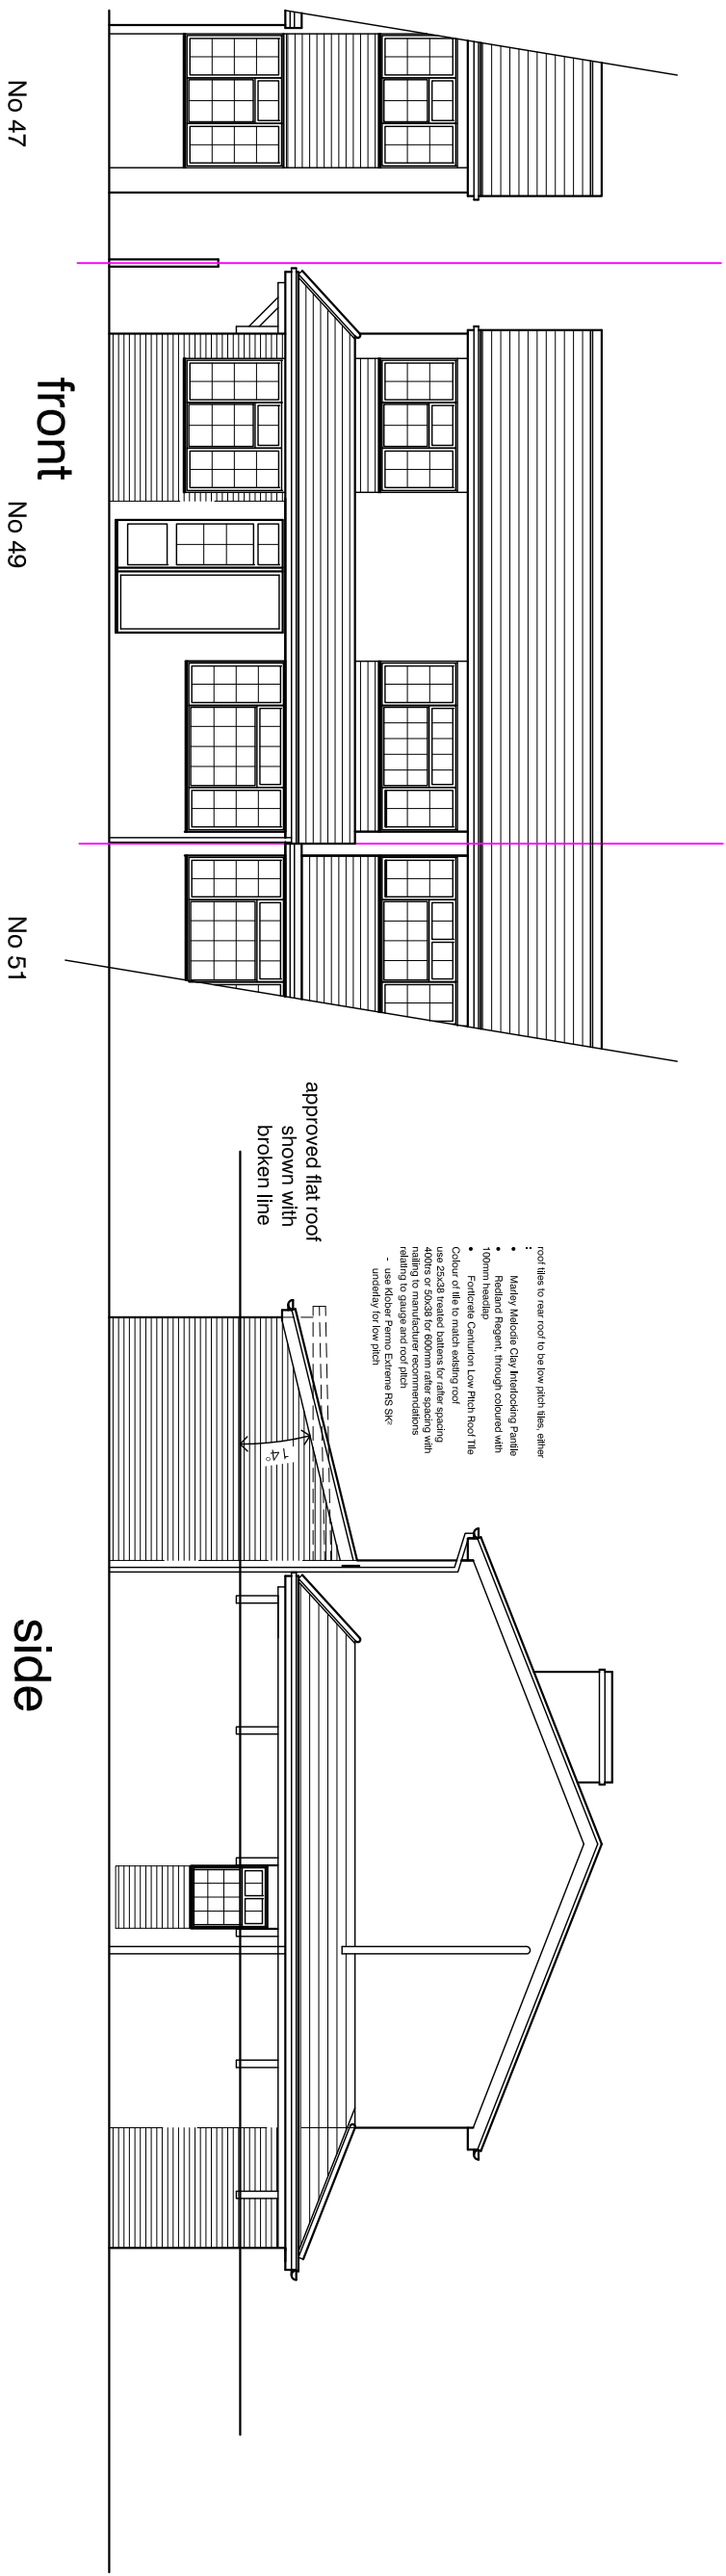

rear

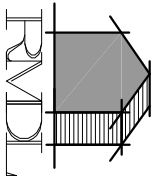

RAMMURTI DESIGN LTD
ARCHITECTURAL & PLANNING SERVICES
268 TILGHURST ROAD, READING RG30 2NE
TEL/FAX:01189510628 MOB:077998835774

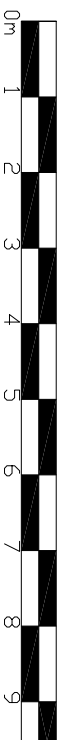

Proposed extension to front porch and replacement of flat roof with pitched roof, covered side walkway & single storey rear extension to existing dwelling
at 49 Hardwick Road, Reading RG30 4LJ
for Mr M I Miah

ELEVATIONS AS PROPOSED

Scale: 1/100

Date: May 2017

HR:006 Rev B