



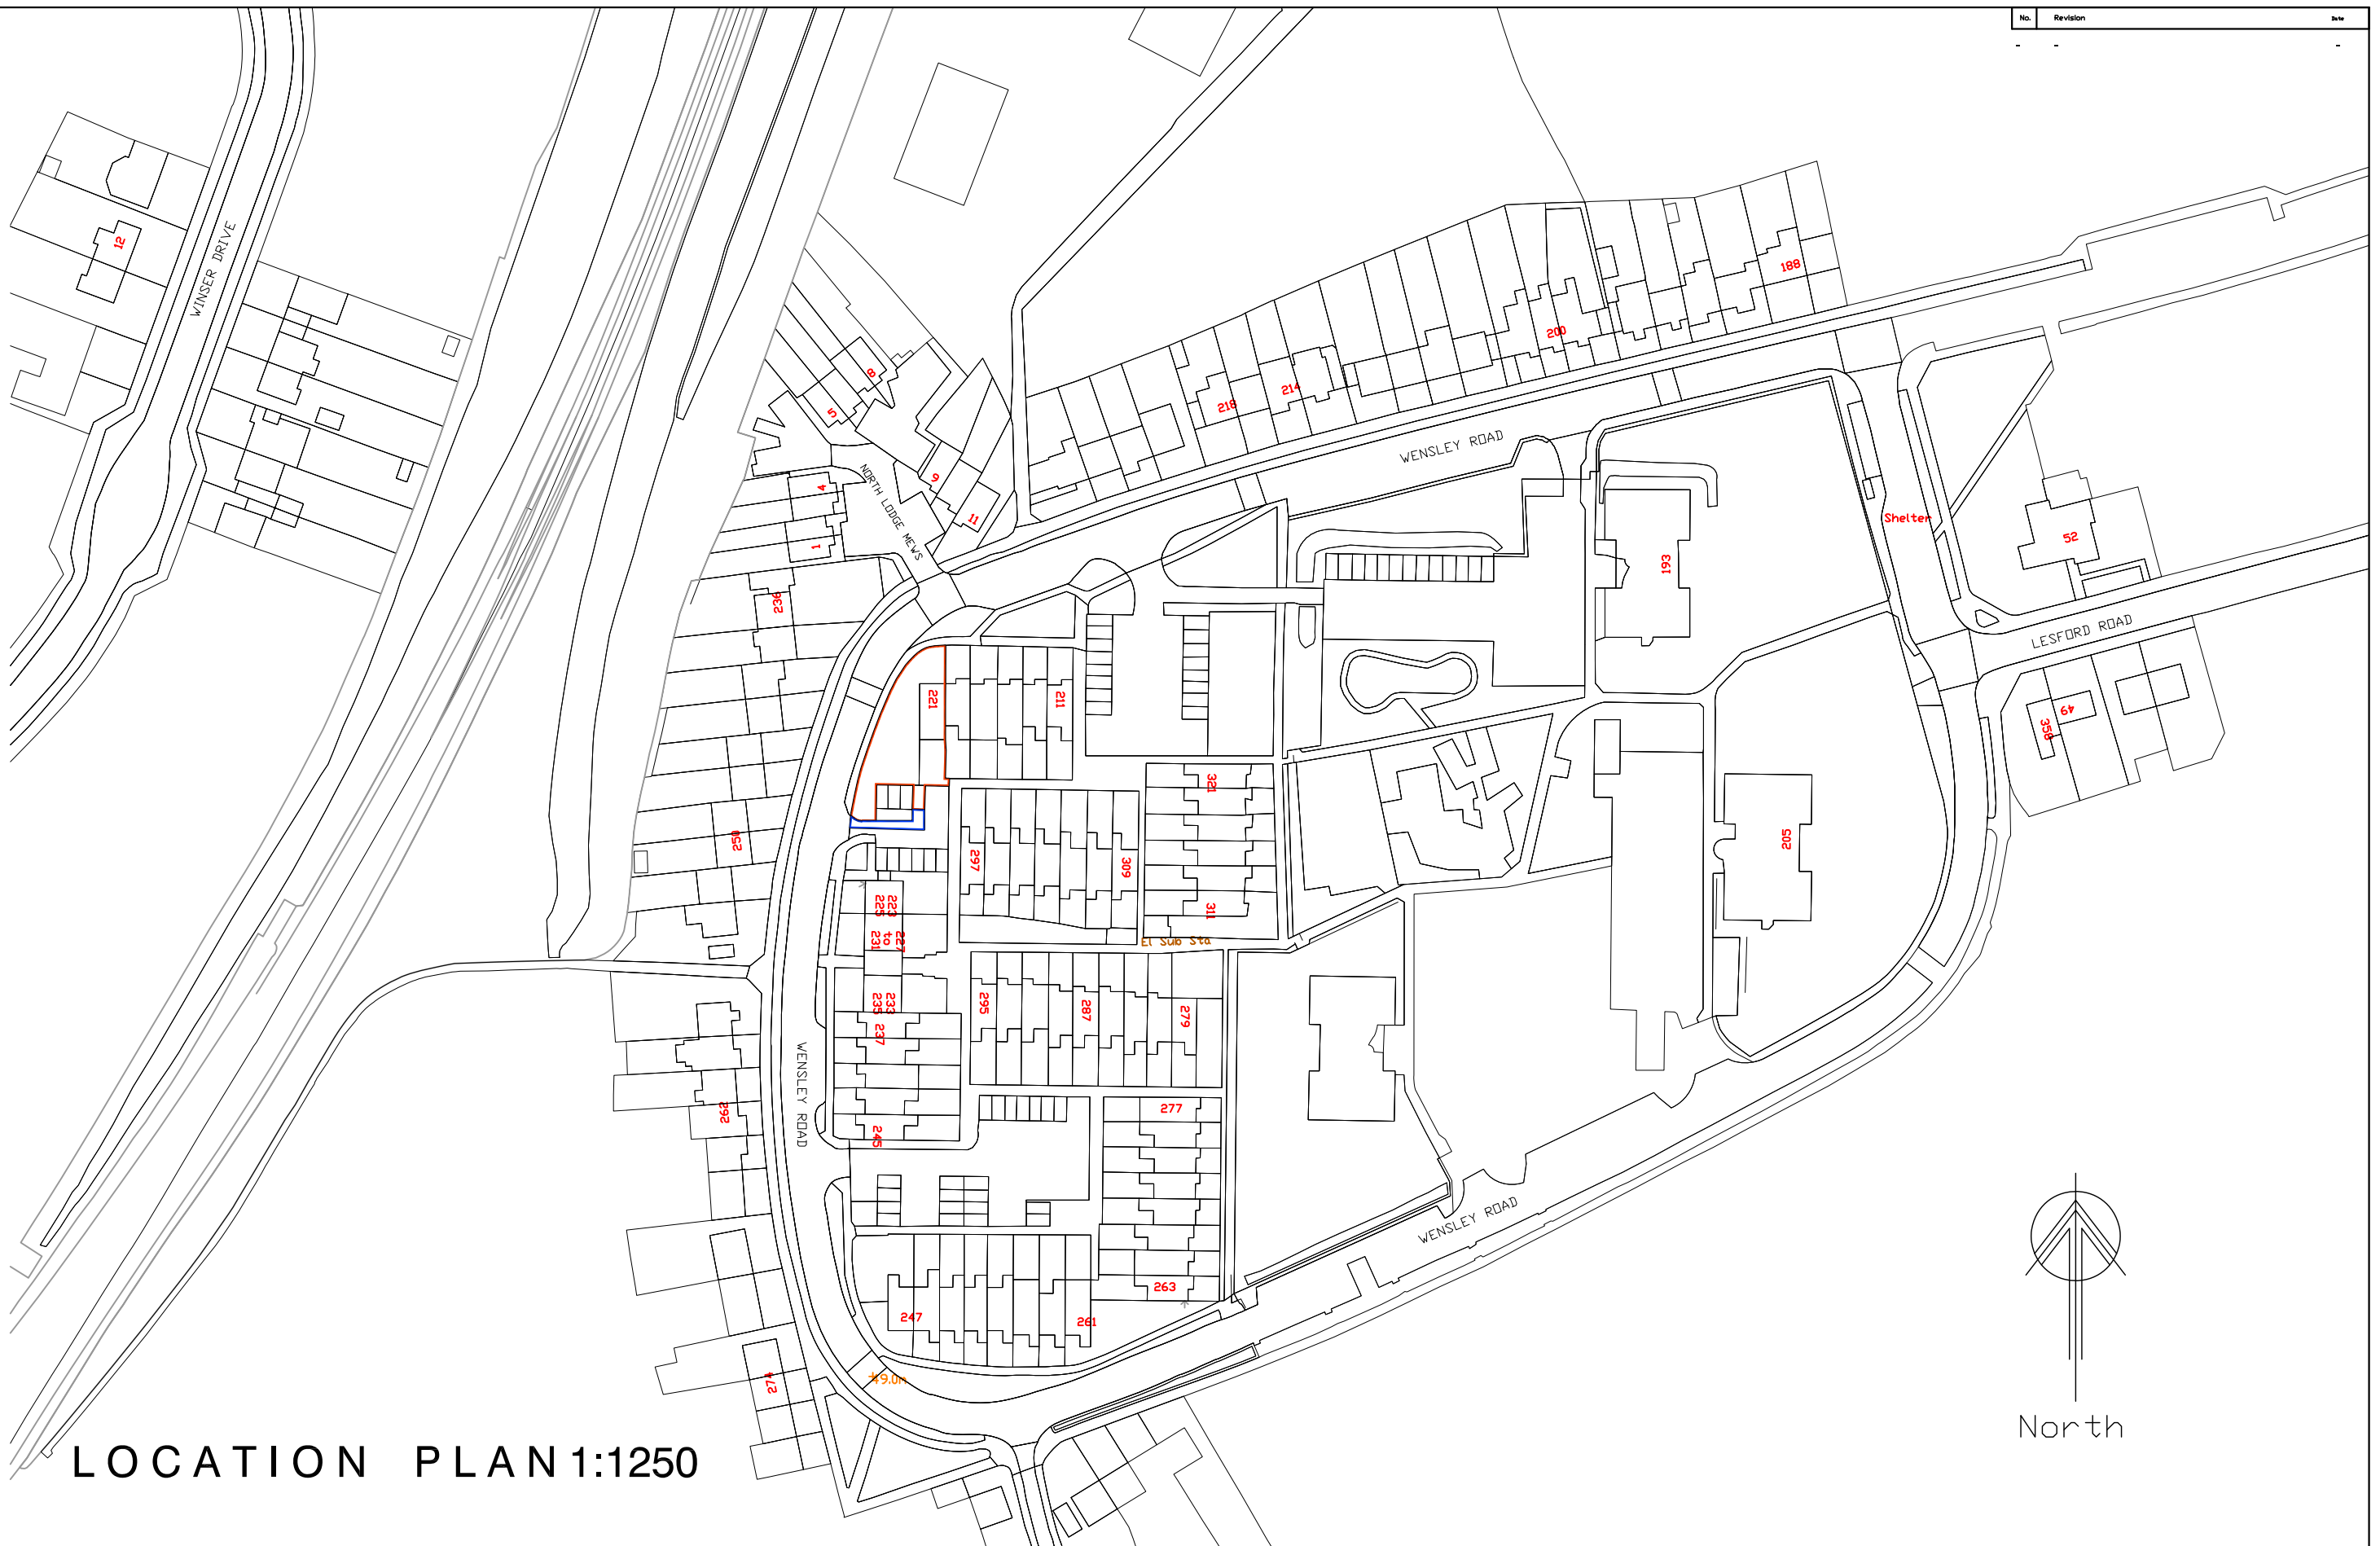

LOCATION PLAN 1:1250

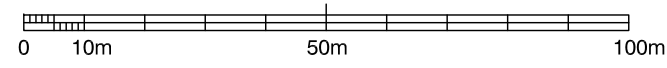

RAMMURTI DESIGN LTD
 ARCHITECTURAL & PLANNING SERVICES
 268 TILEHURST ROAD, READING RG30 2NE
 TEL/FAX: 01189510628 MOB: 07799883574



Retrospective application for the retention of perimeter fence to frontage, side and rear boundaries of existing dwelling
 at No 221 WENSLEY ROAD READING RG1 7EE
 for Mr S HAQUE

Location Plan
 Scale: 1/1250
 Date: Jan 2017

WR:002 Rev -